




# Billiards & Library

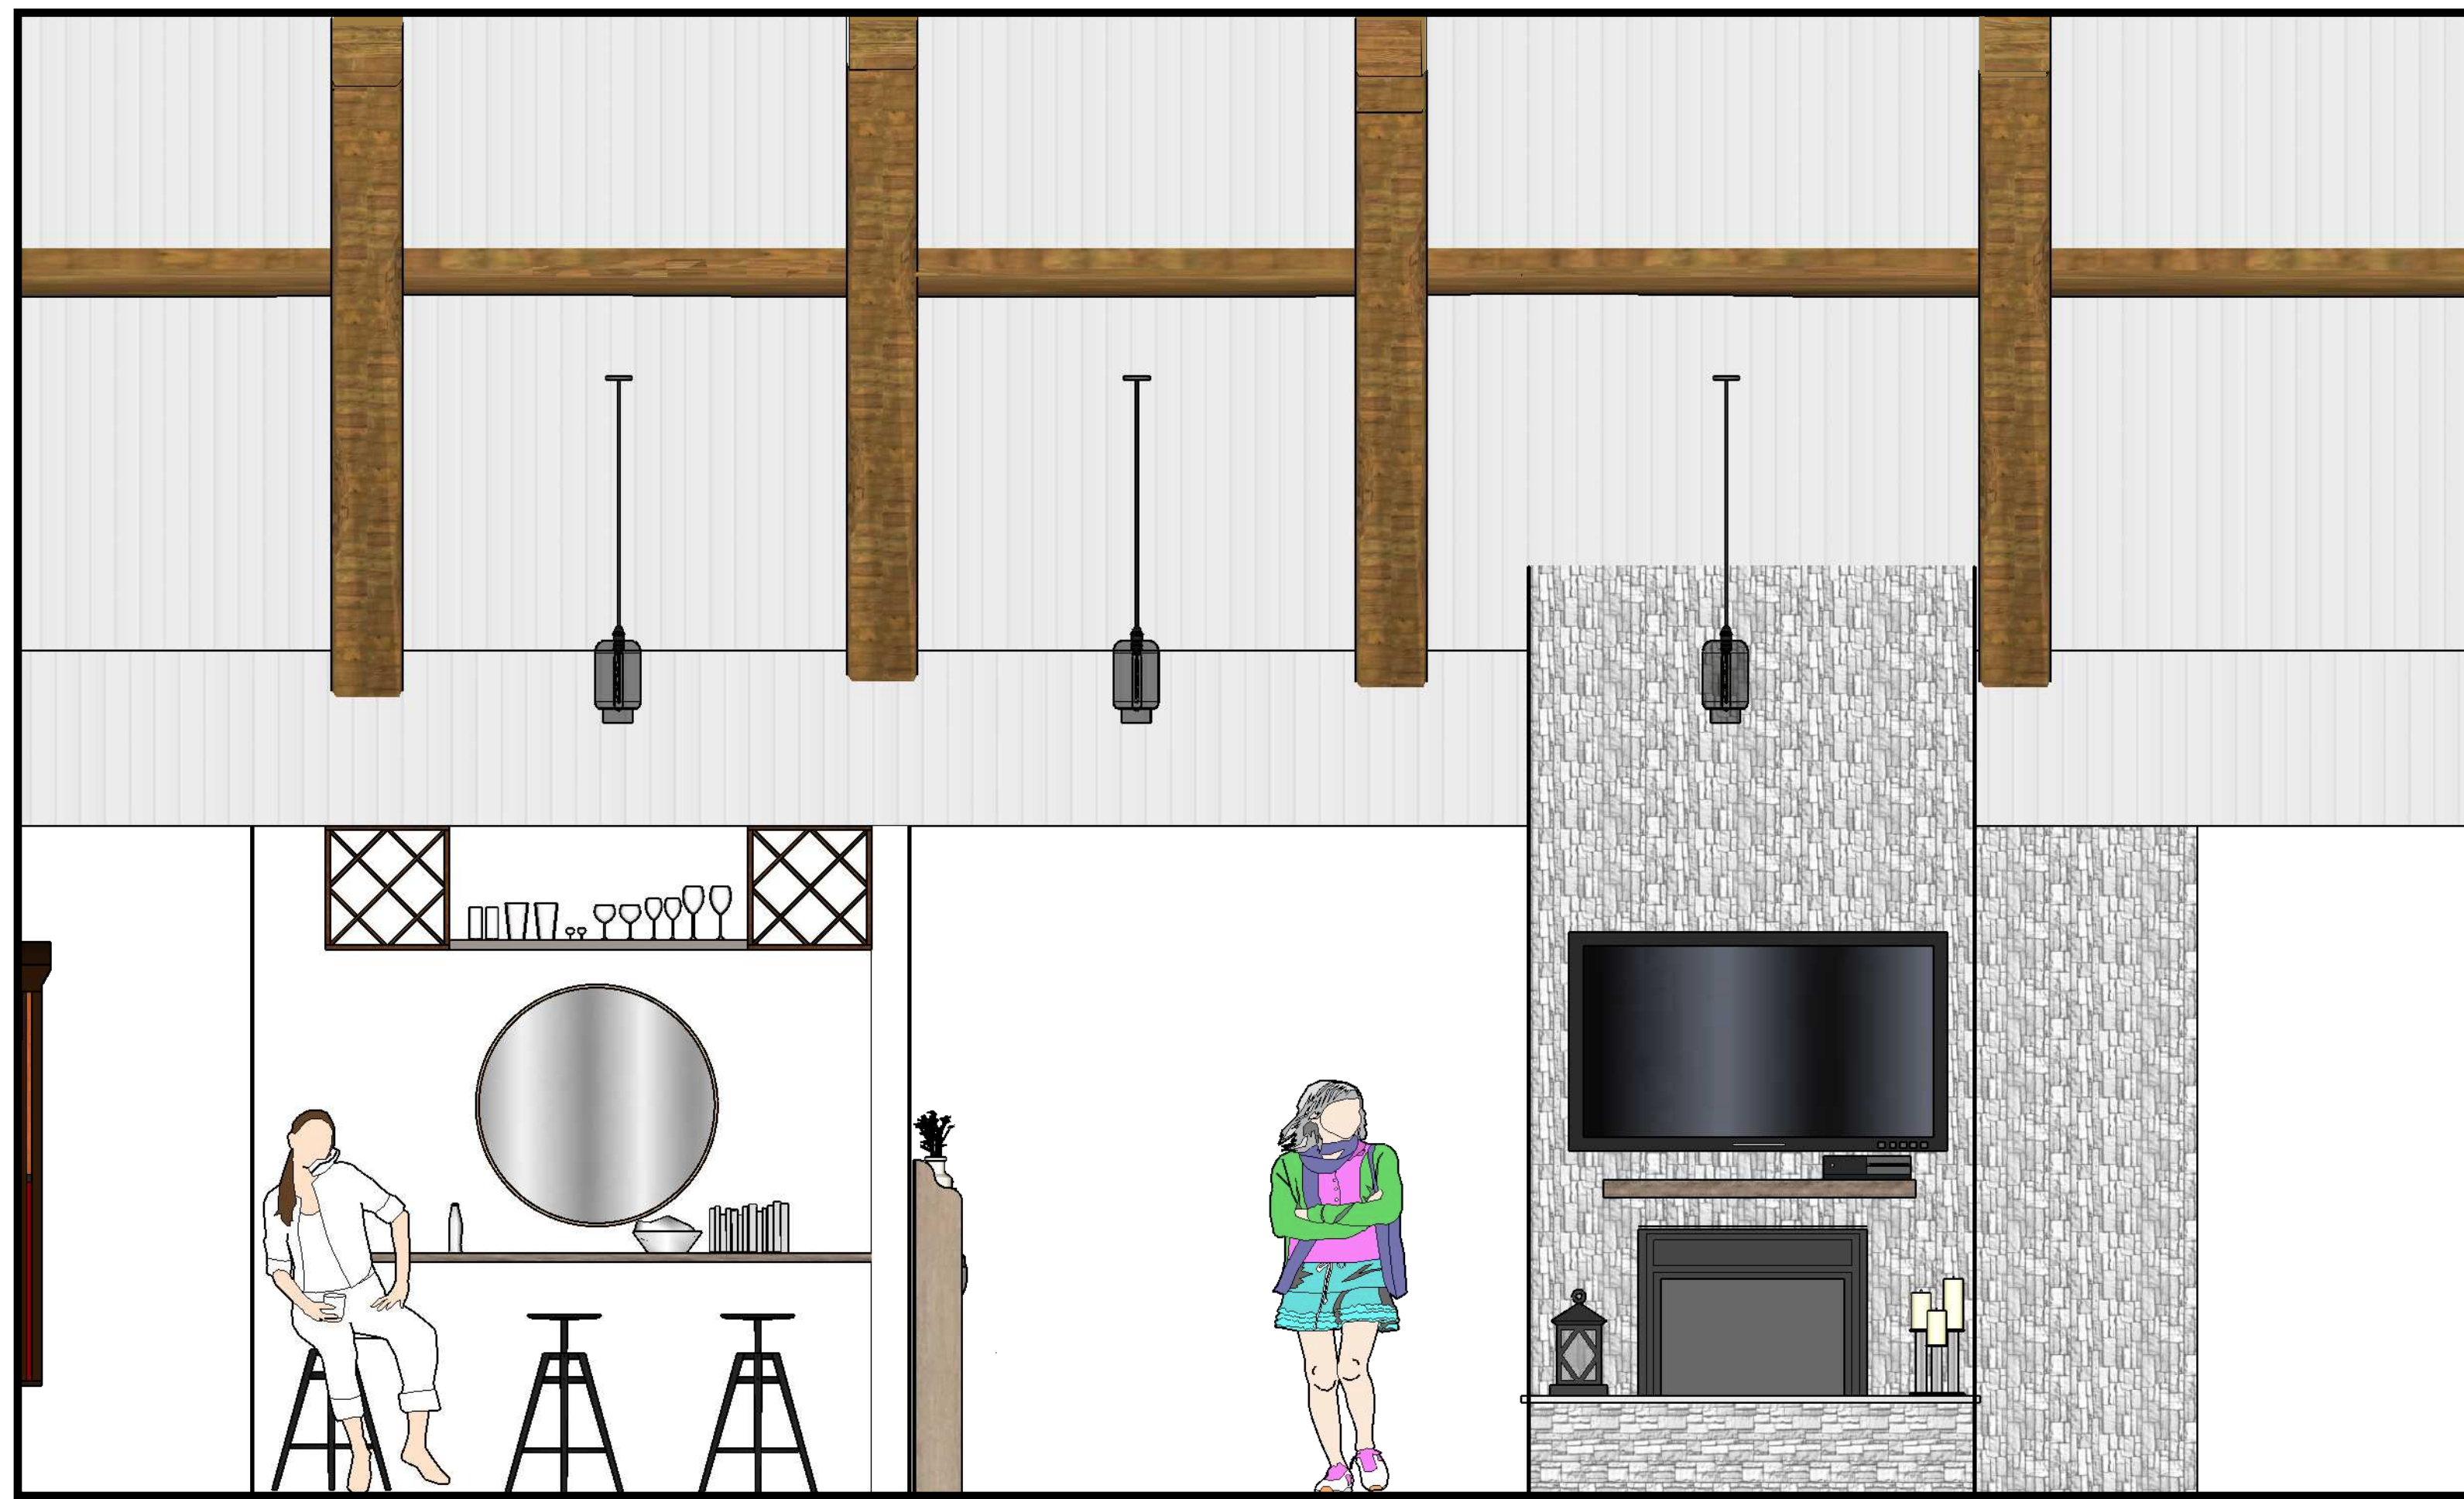


WEST ELEVATION  
SCALE 1/2" = 1'-0"

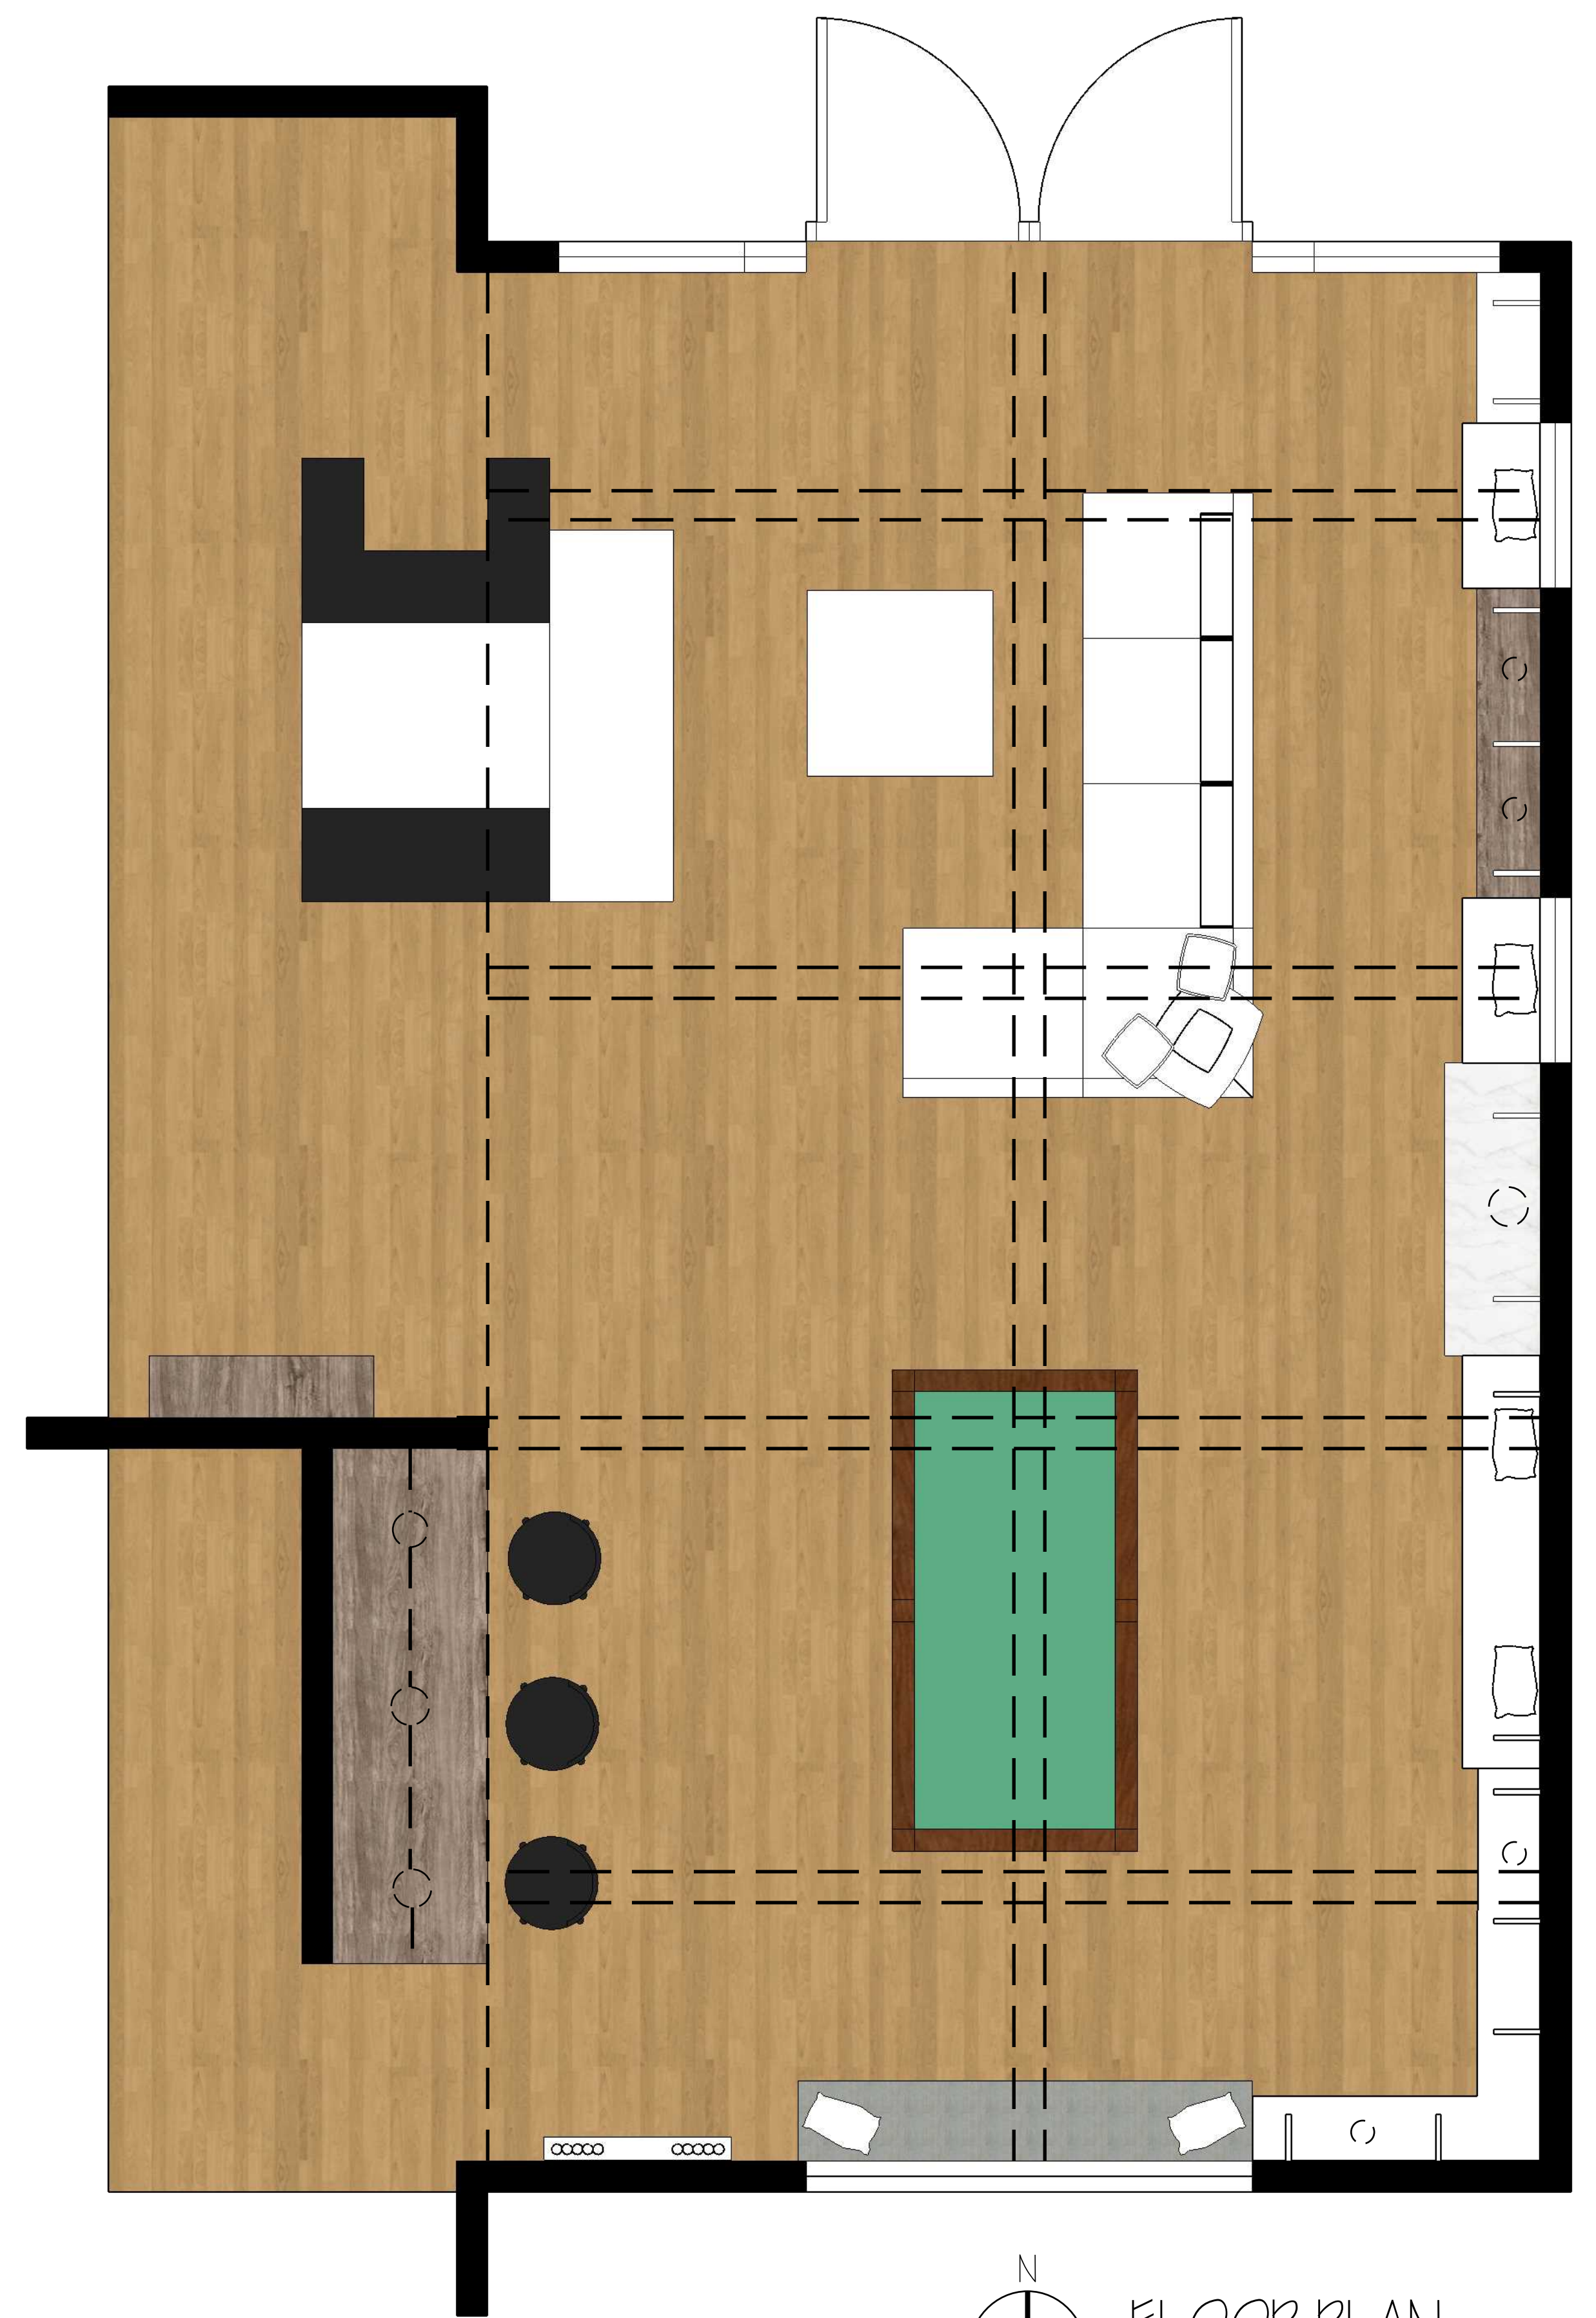

FLOOR PLAN  
SCALE 1/2" = 1'-0"

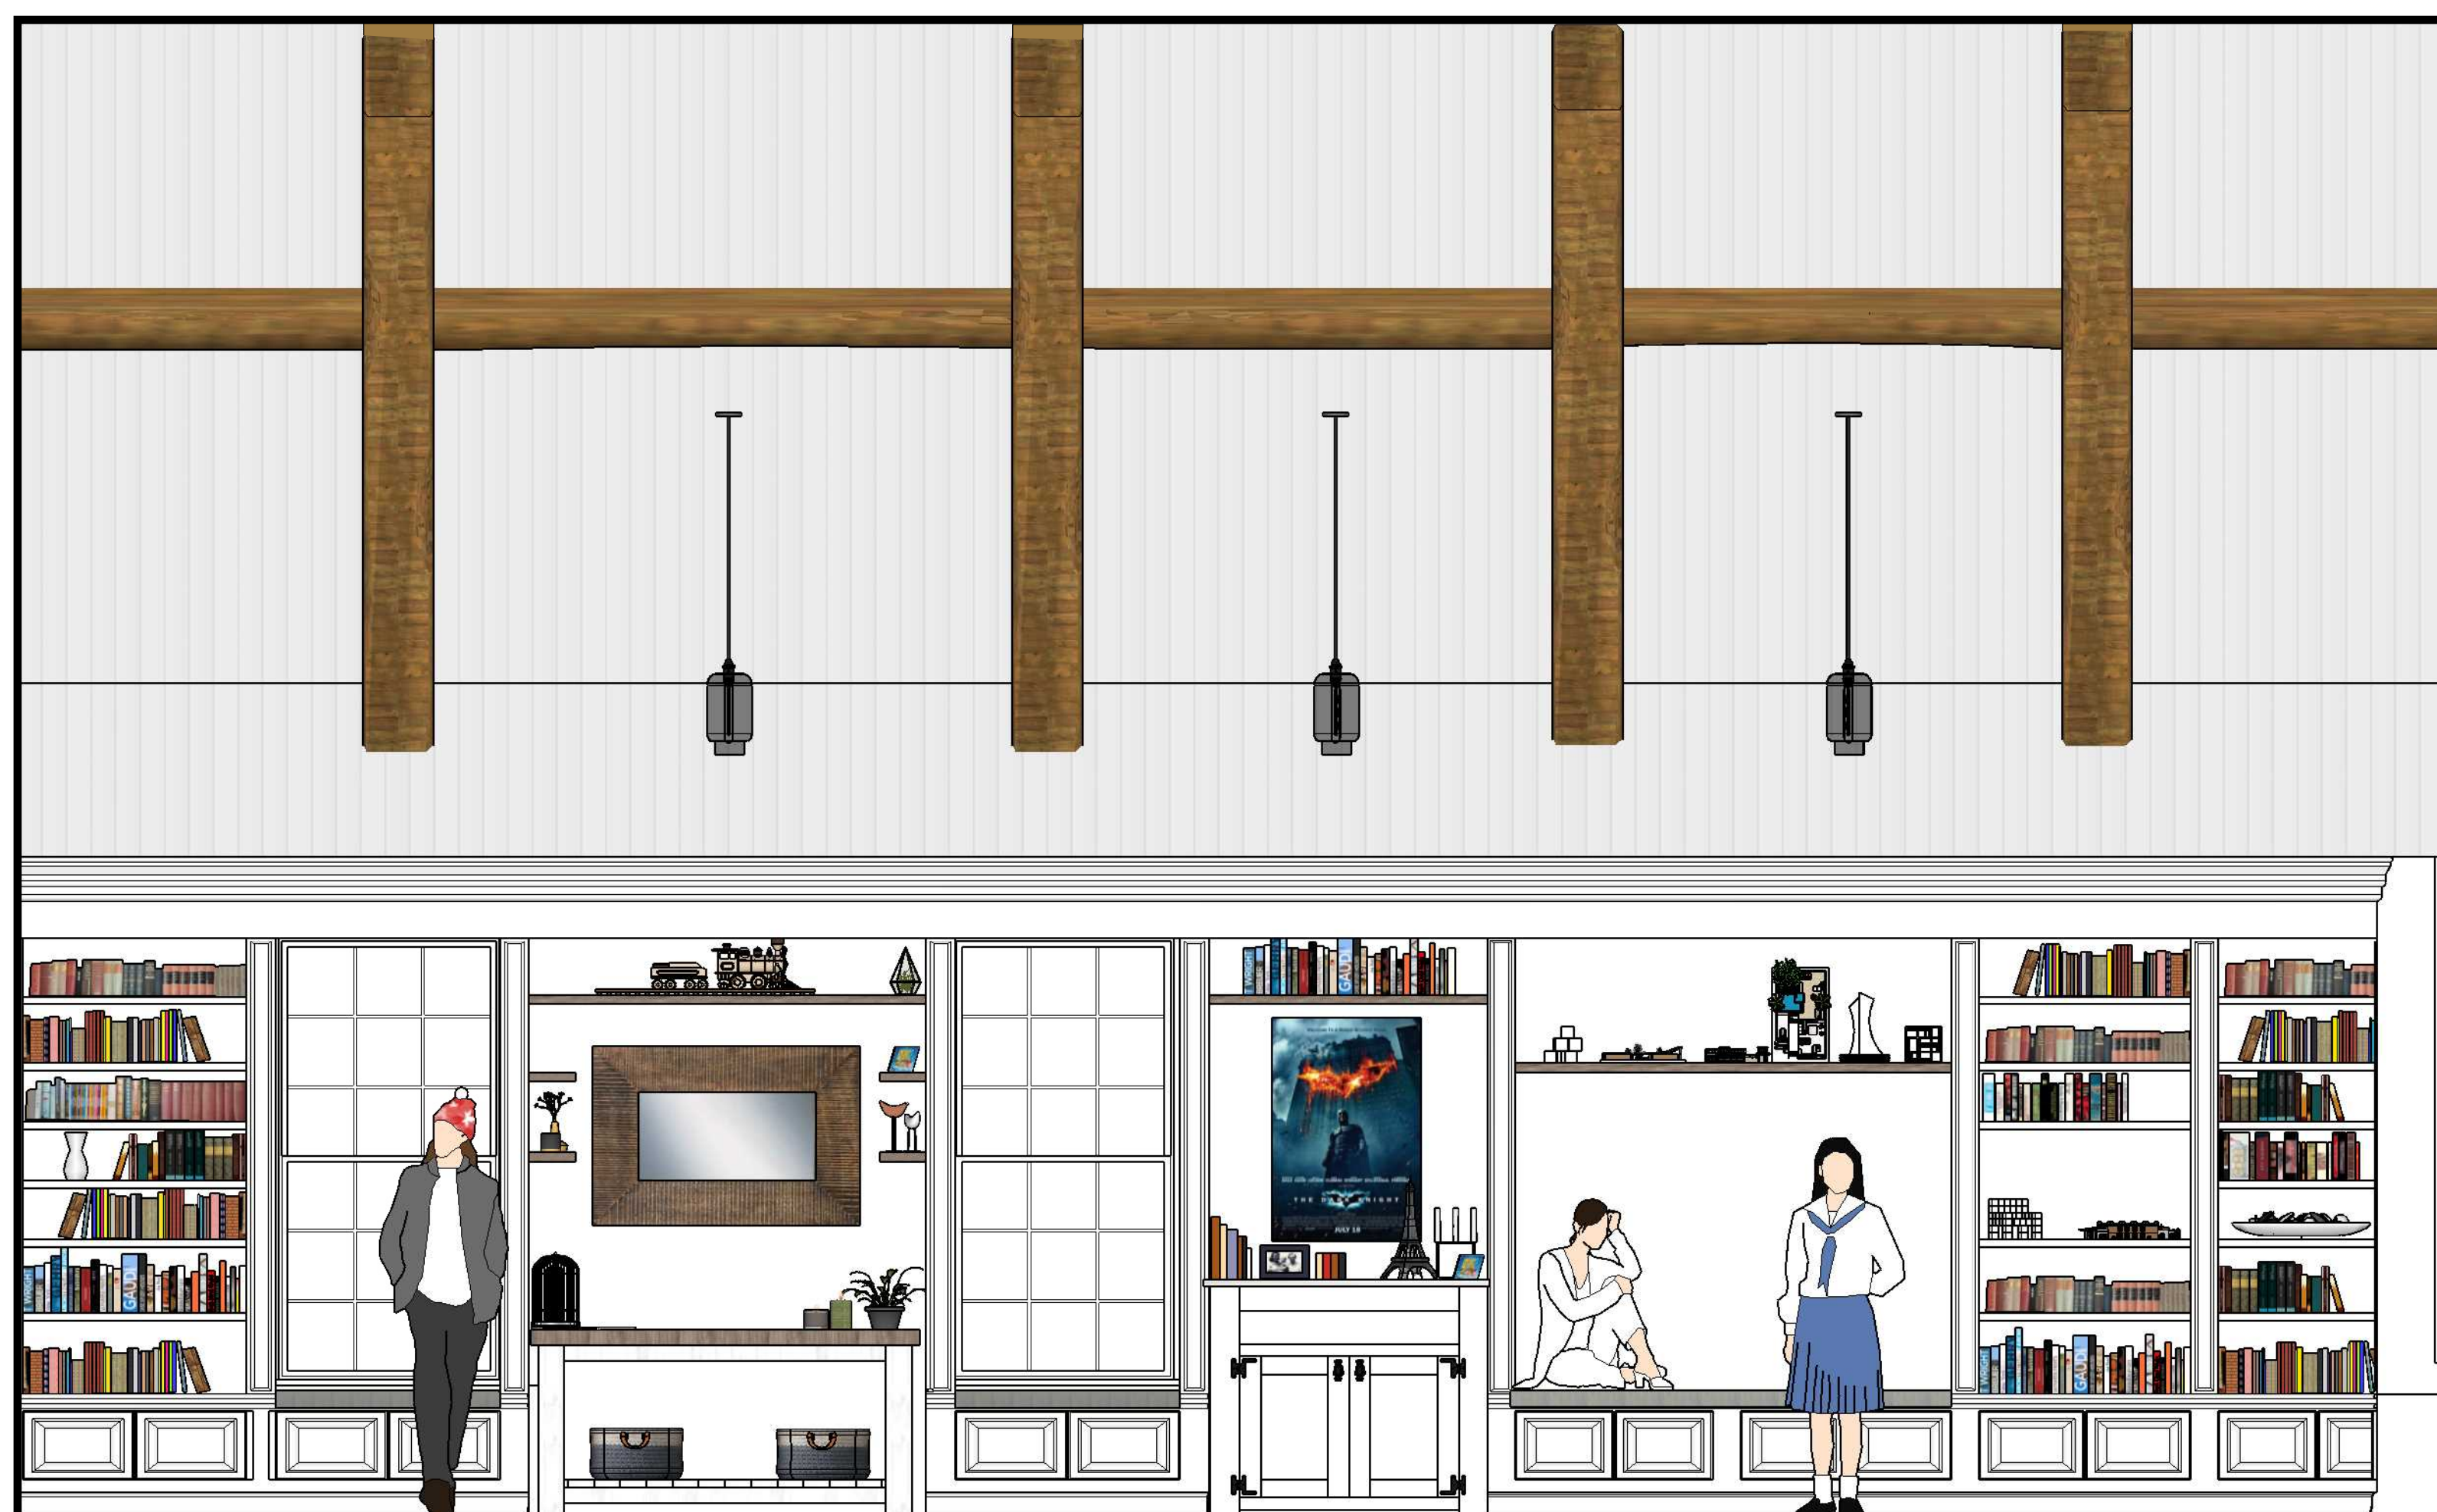

EAST ELEVATION  
SCALE 1/2" = 1'-0"

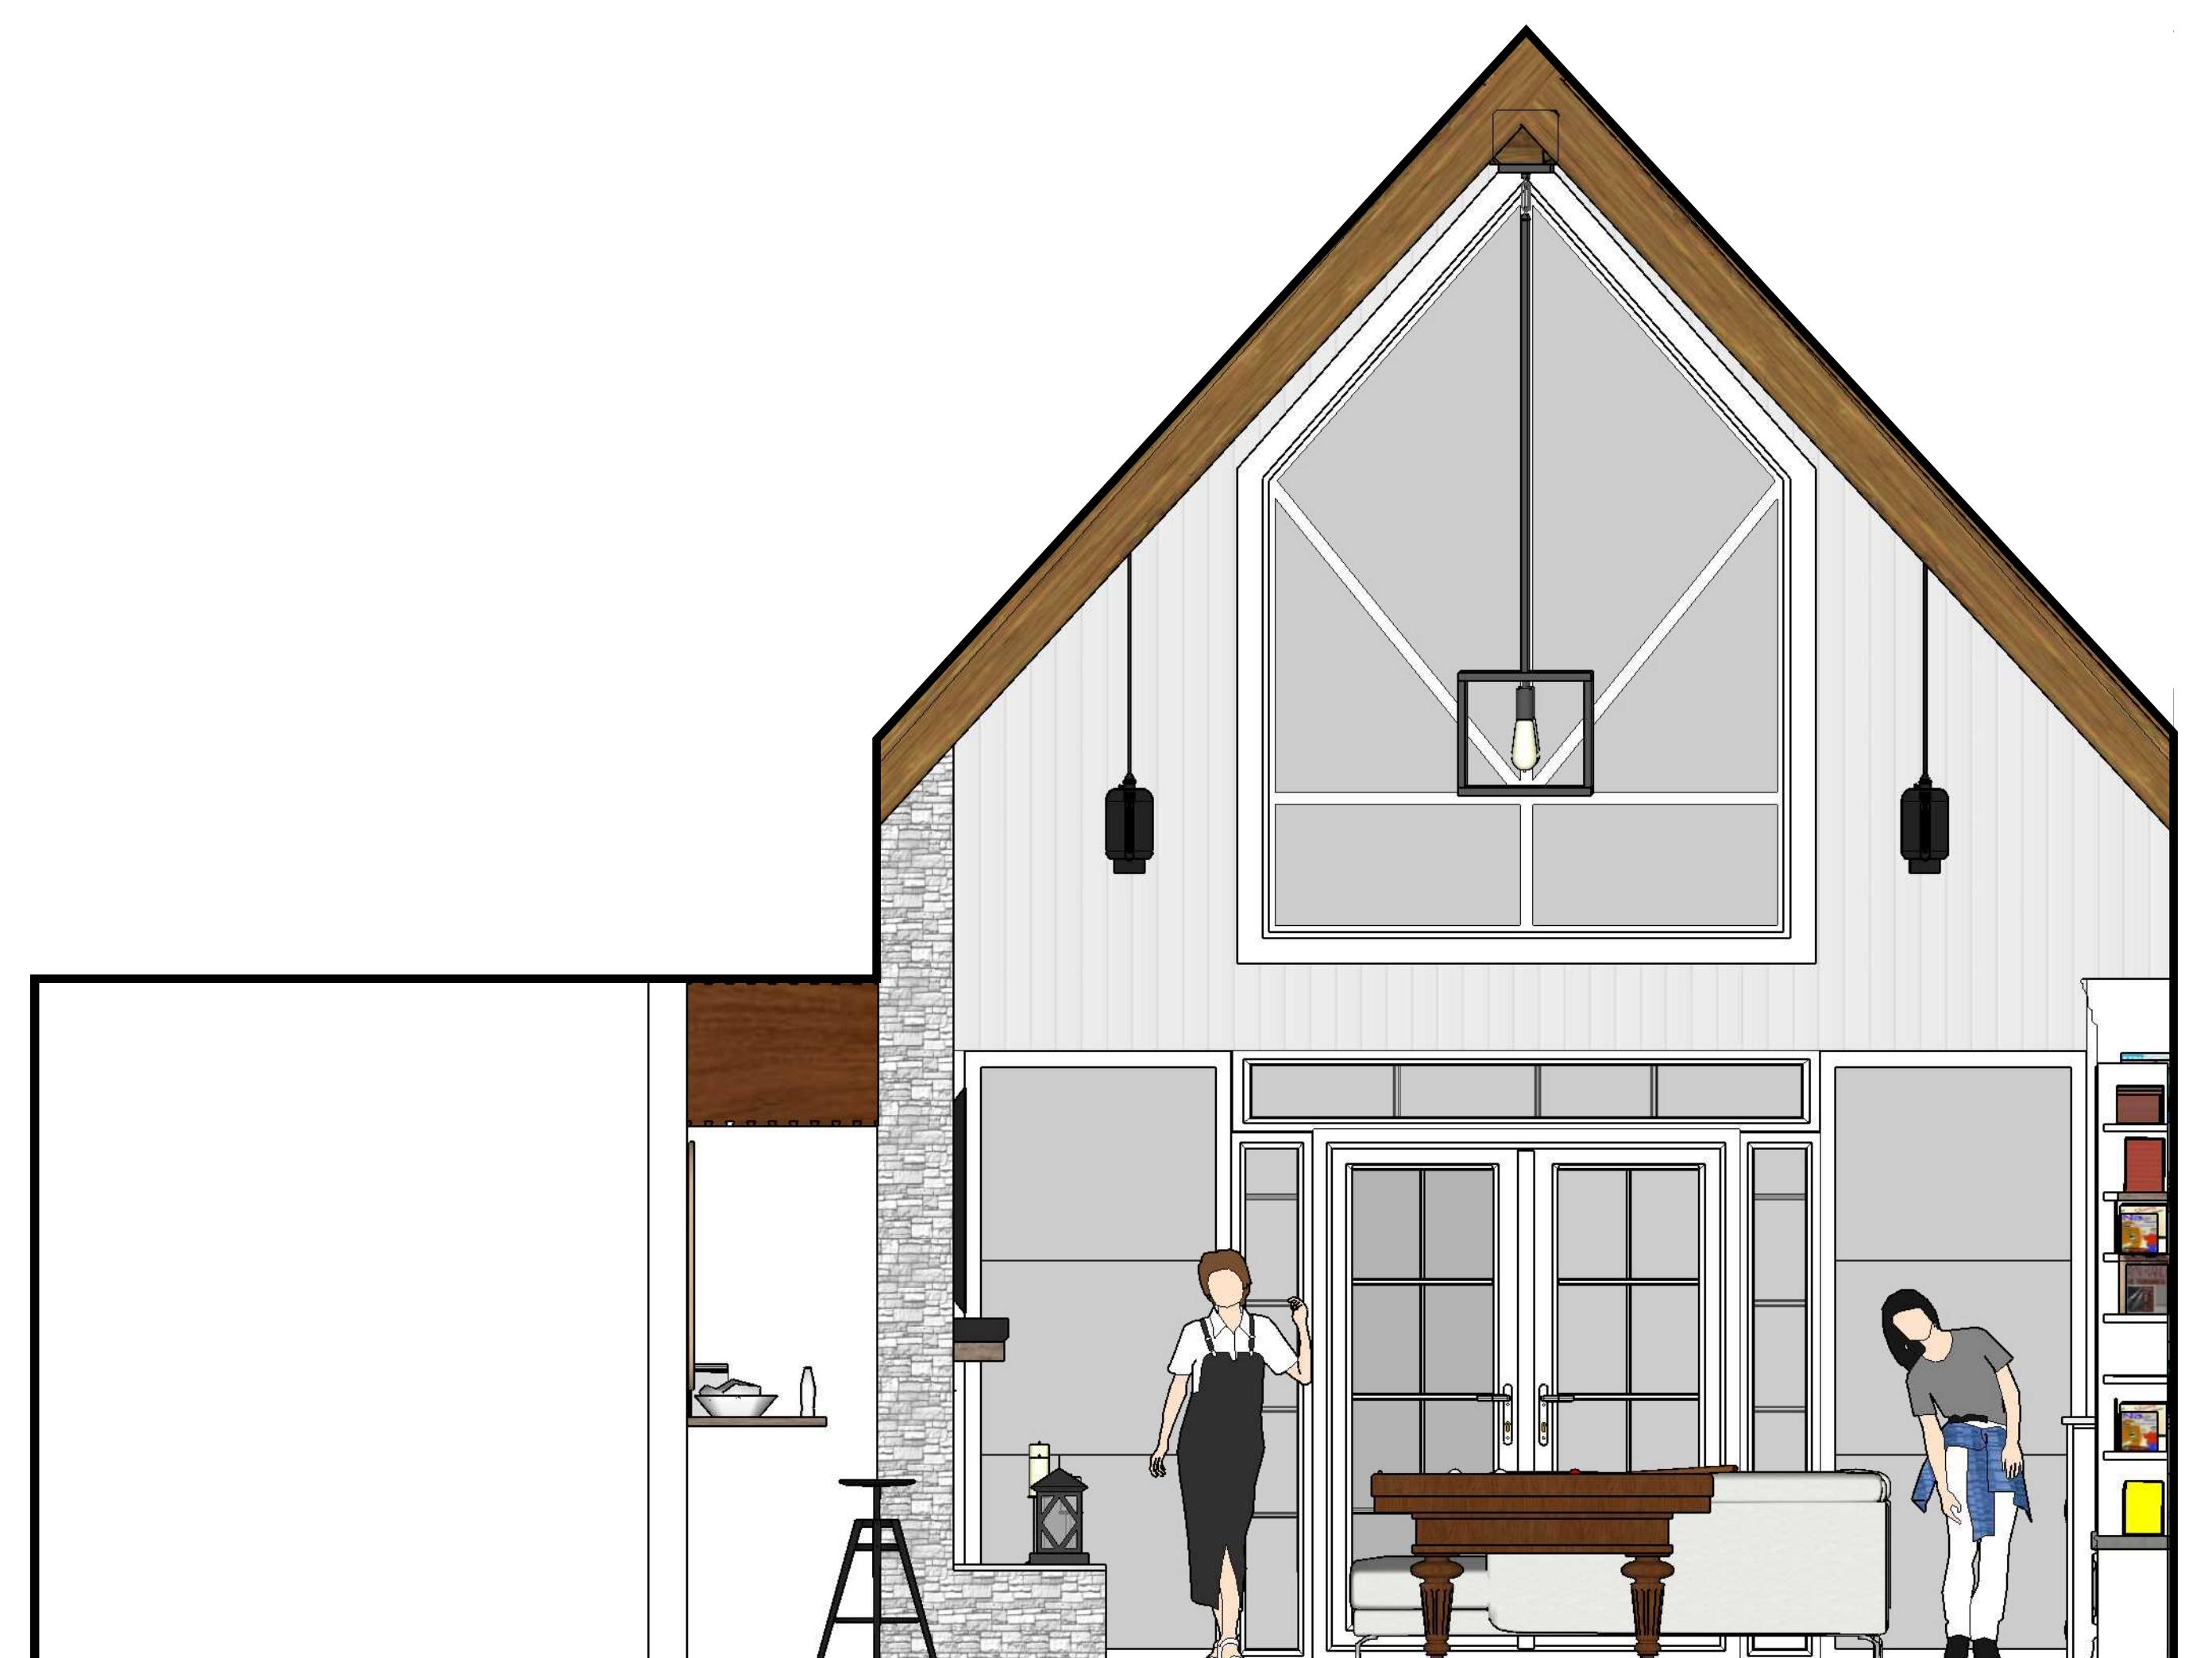

NORTH ELEVATION  
SCALE 1/2" = 1'-0"