


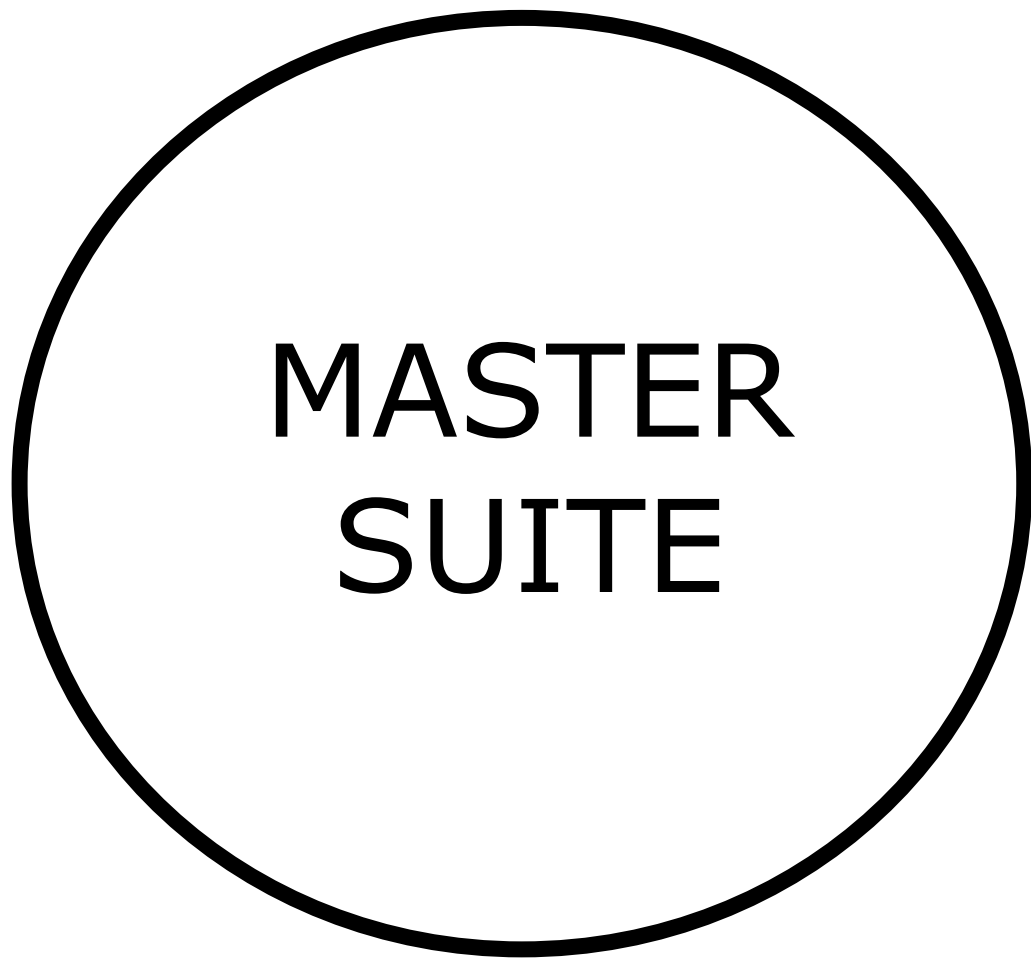

FLOOR PLAN

SCALE: 1/2" = 1'-0"




INTERIOR PERSPECTIVE



EAST ELEVATION

SCALE: 1/2" = 1'-0"

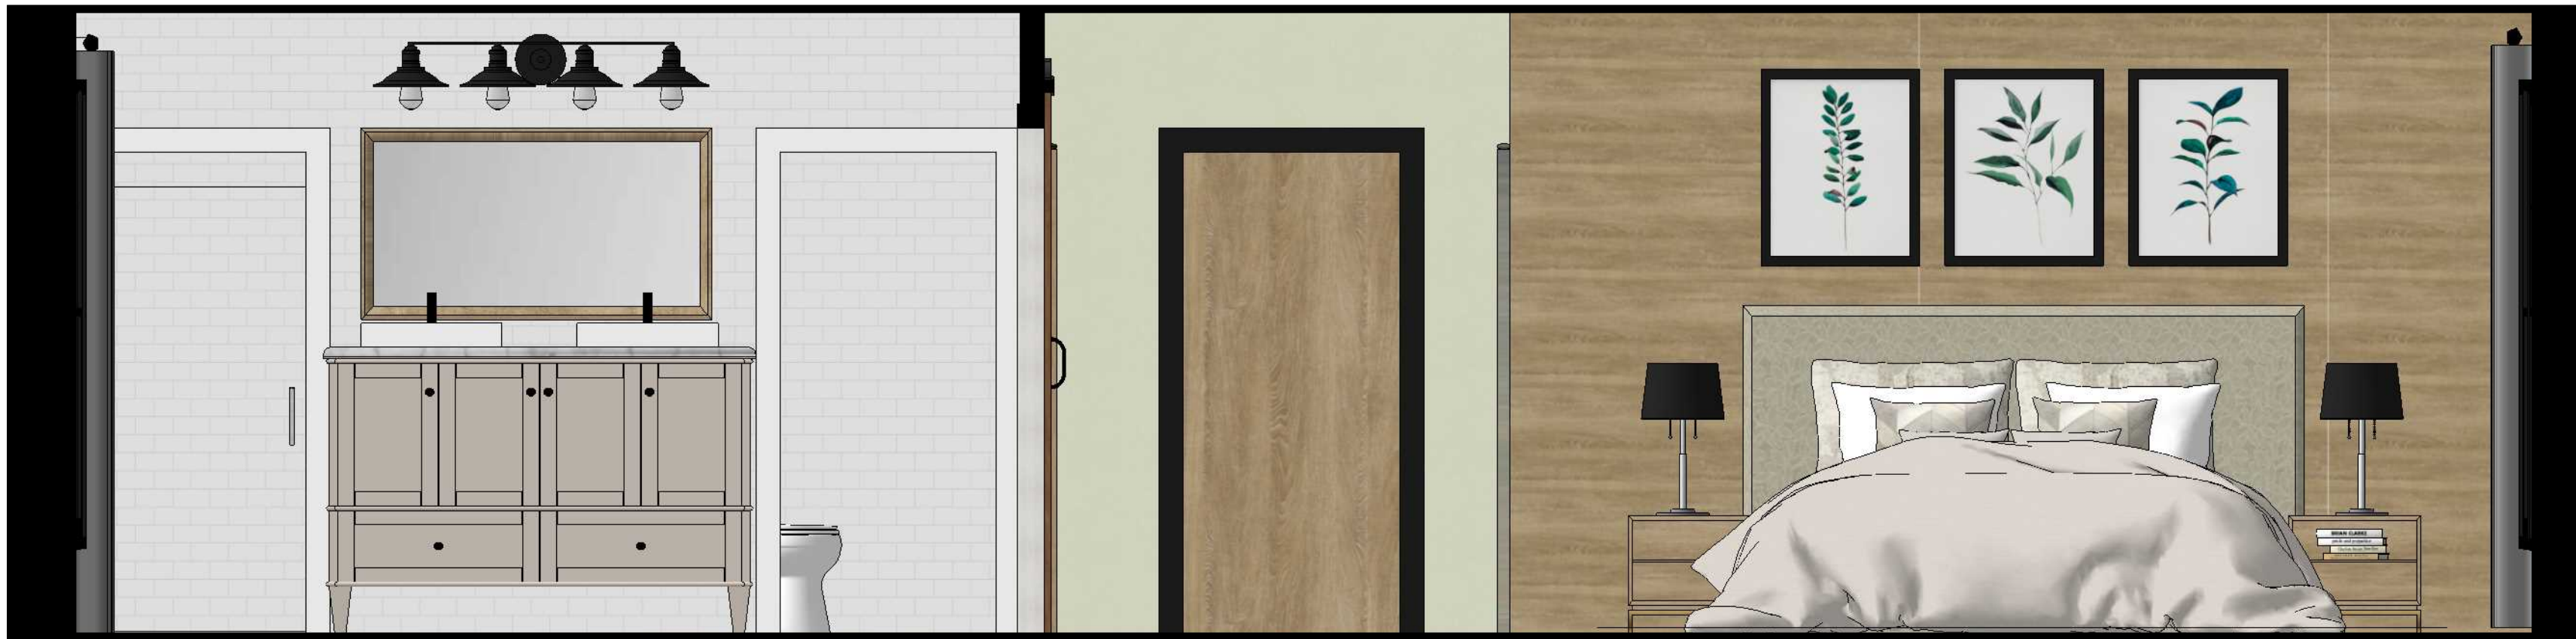

WEST ELEVATION

SCALE: 1/2" = 1'-0"





MASTER BEDROOM PERSPECTIVE



MASTER BEDROOM PERSPECTIVE



MASTER BATHROOM PERSPECTIVE



MASTER BATHROOM PERSPECTIVE