

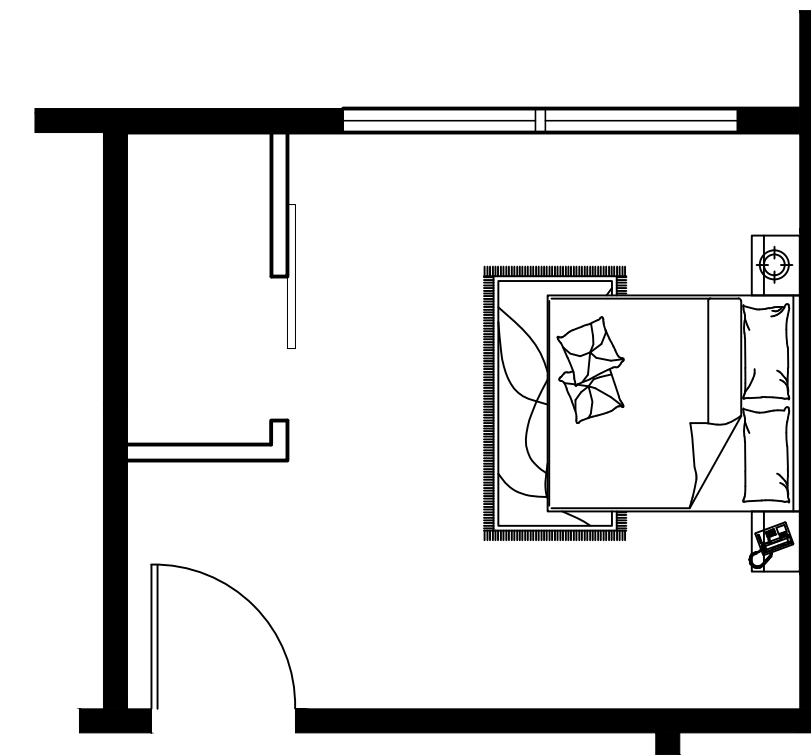




Guest Bedroom 3

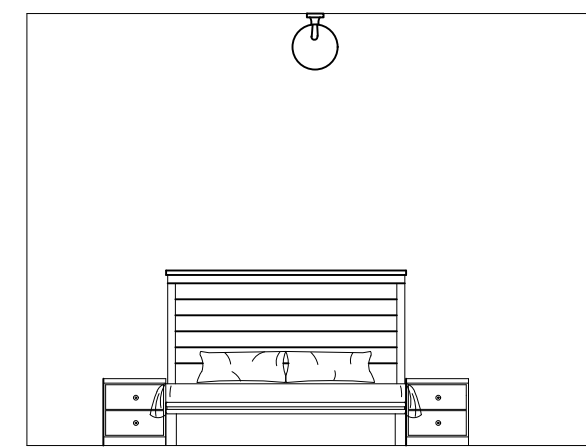



Guest Bedroom 1

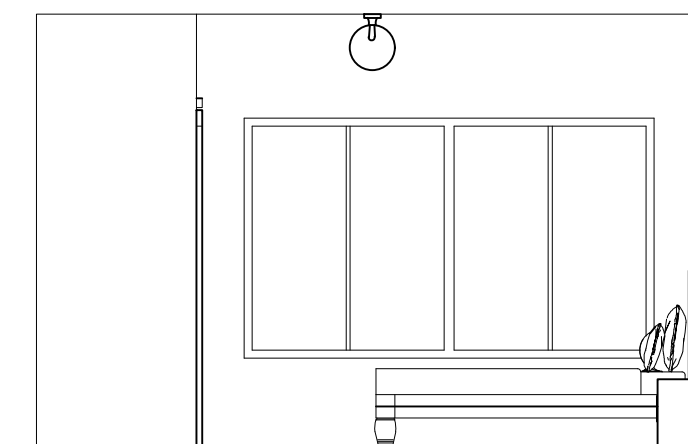

Furney Upstairs Bedrooms

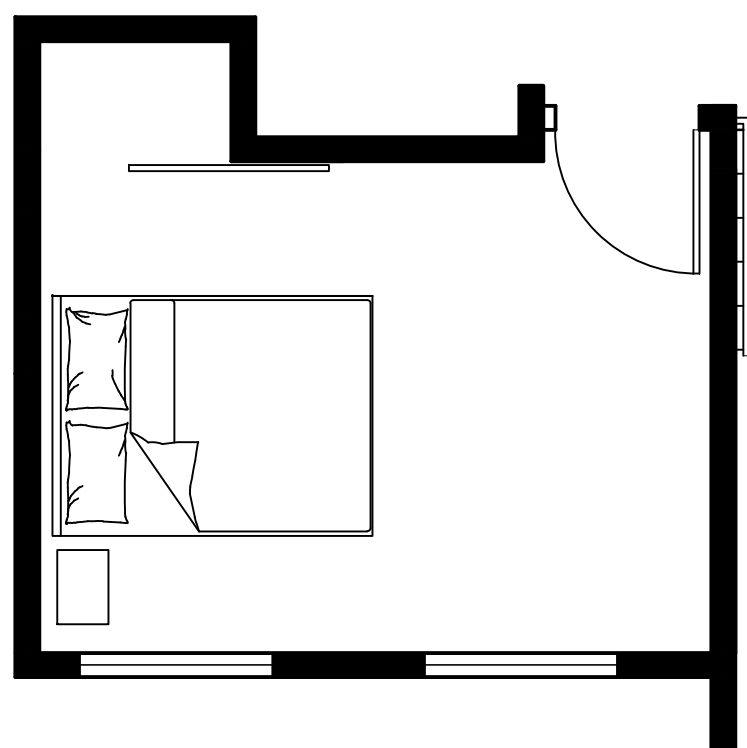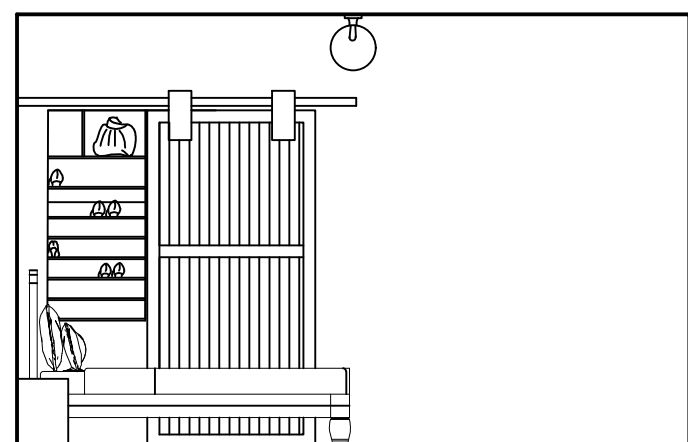

Guest Bedroom 2

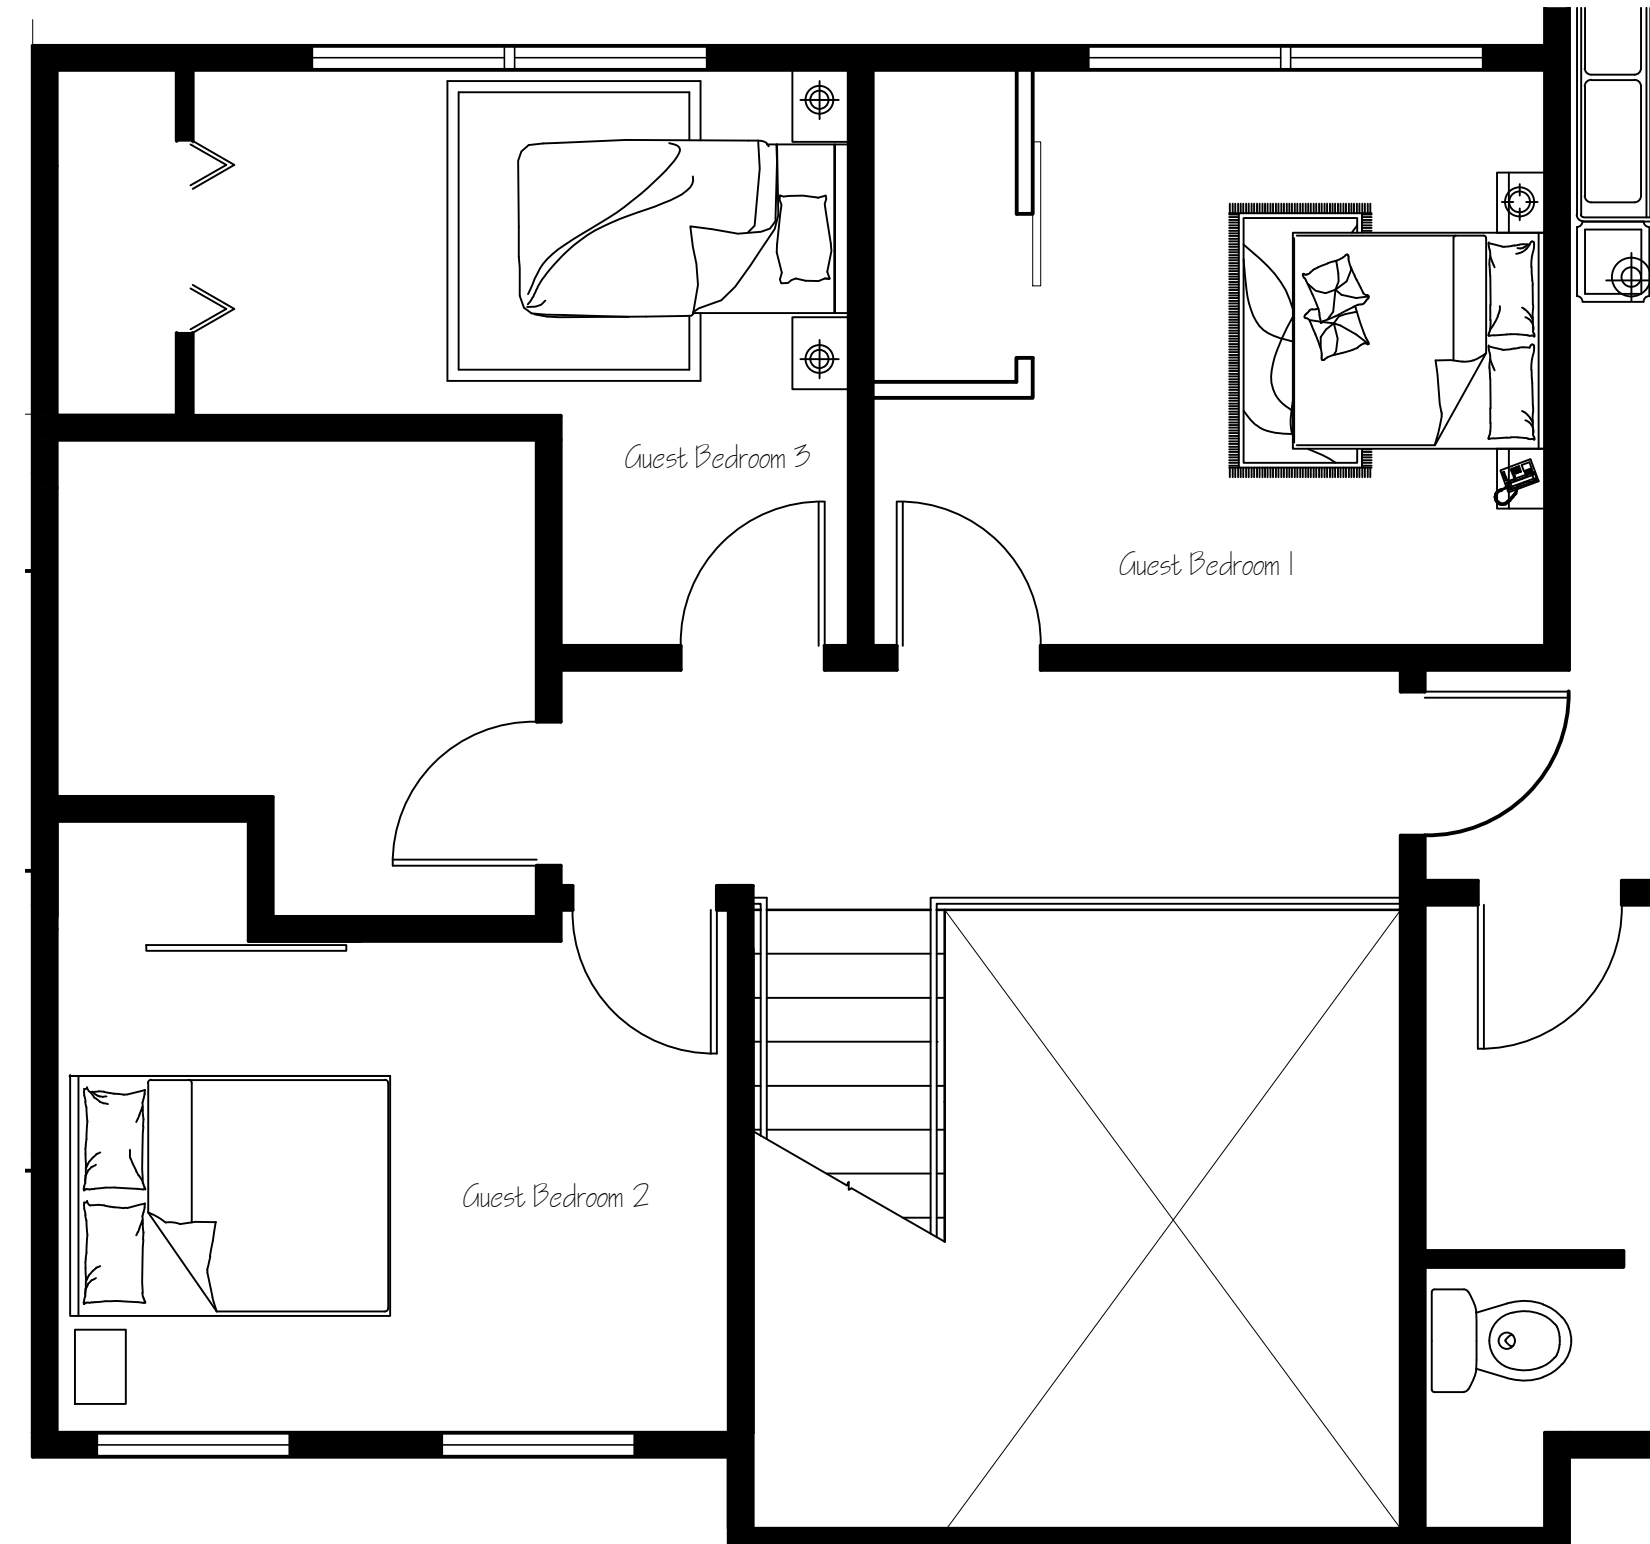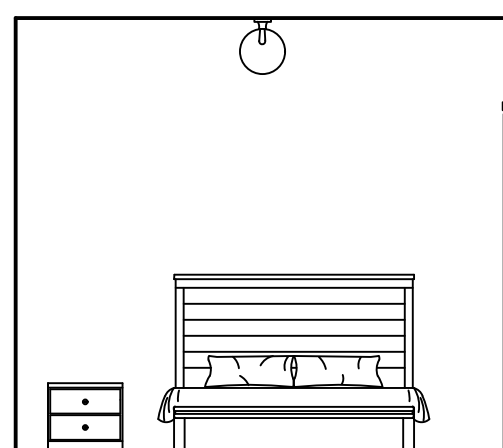

2nd Floor Plan

Scale @ 1/4" = 1'-0"