



Master Suite

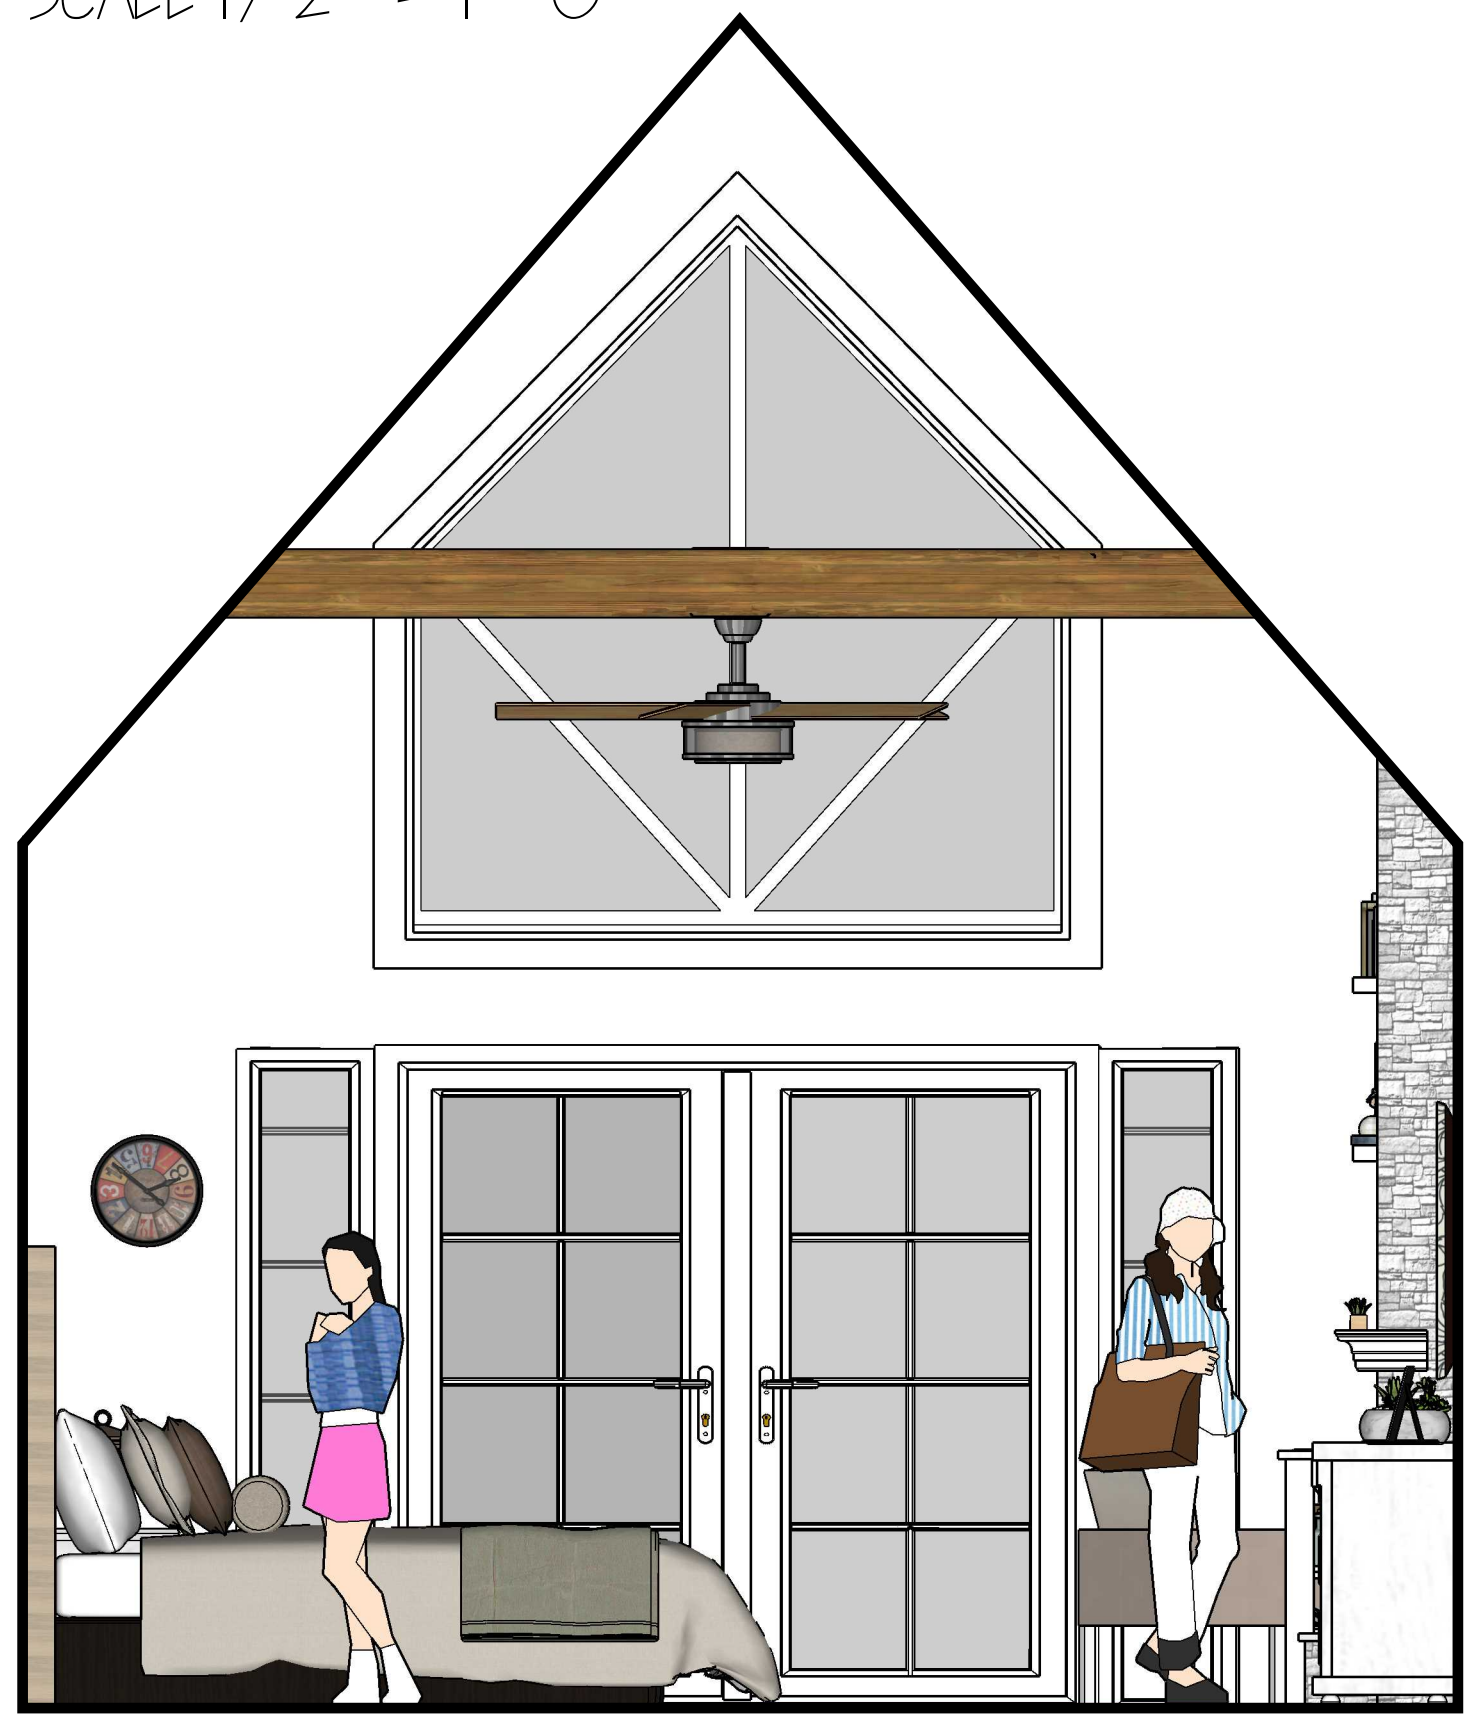

SOUTH ELEVATION
SCALE 1/2" = 1'-0"



NORTH ELEVATION
SCALE 1/2" = 1'-0"

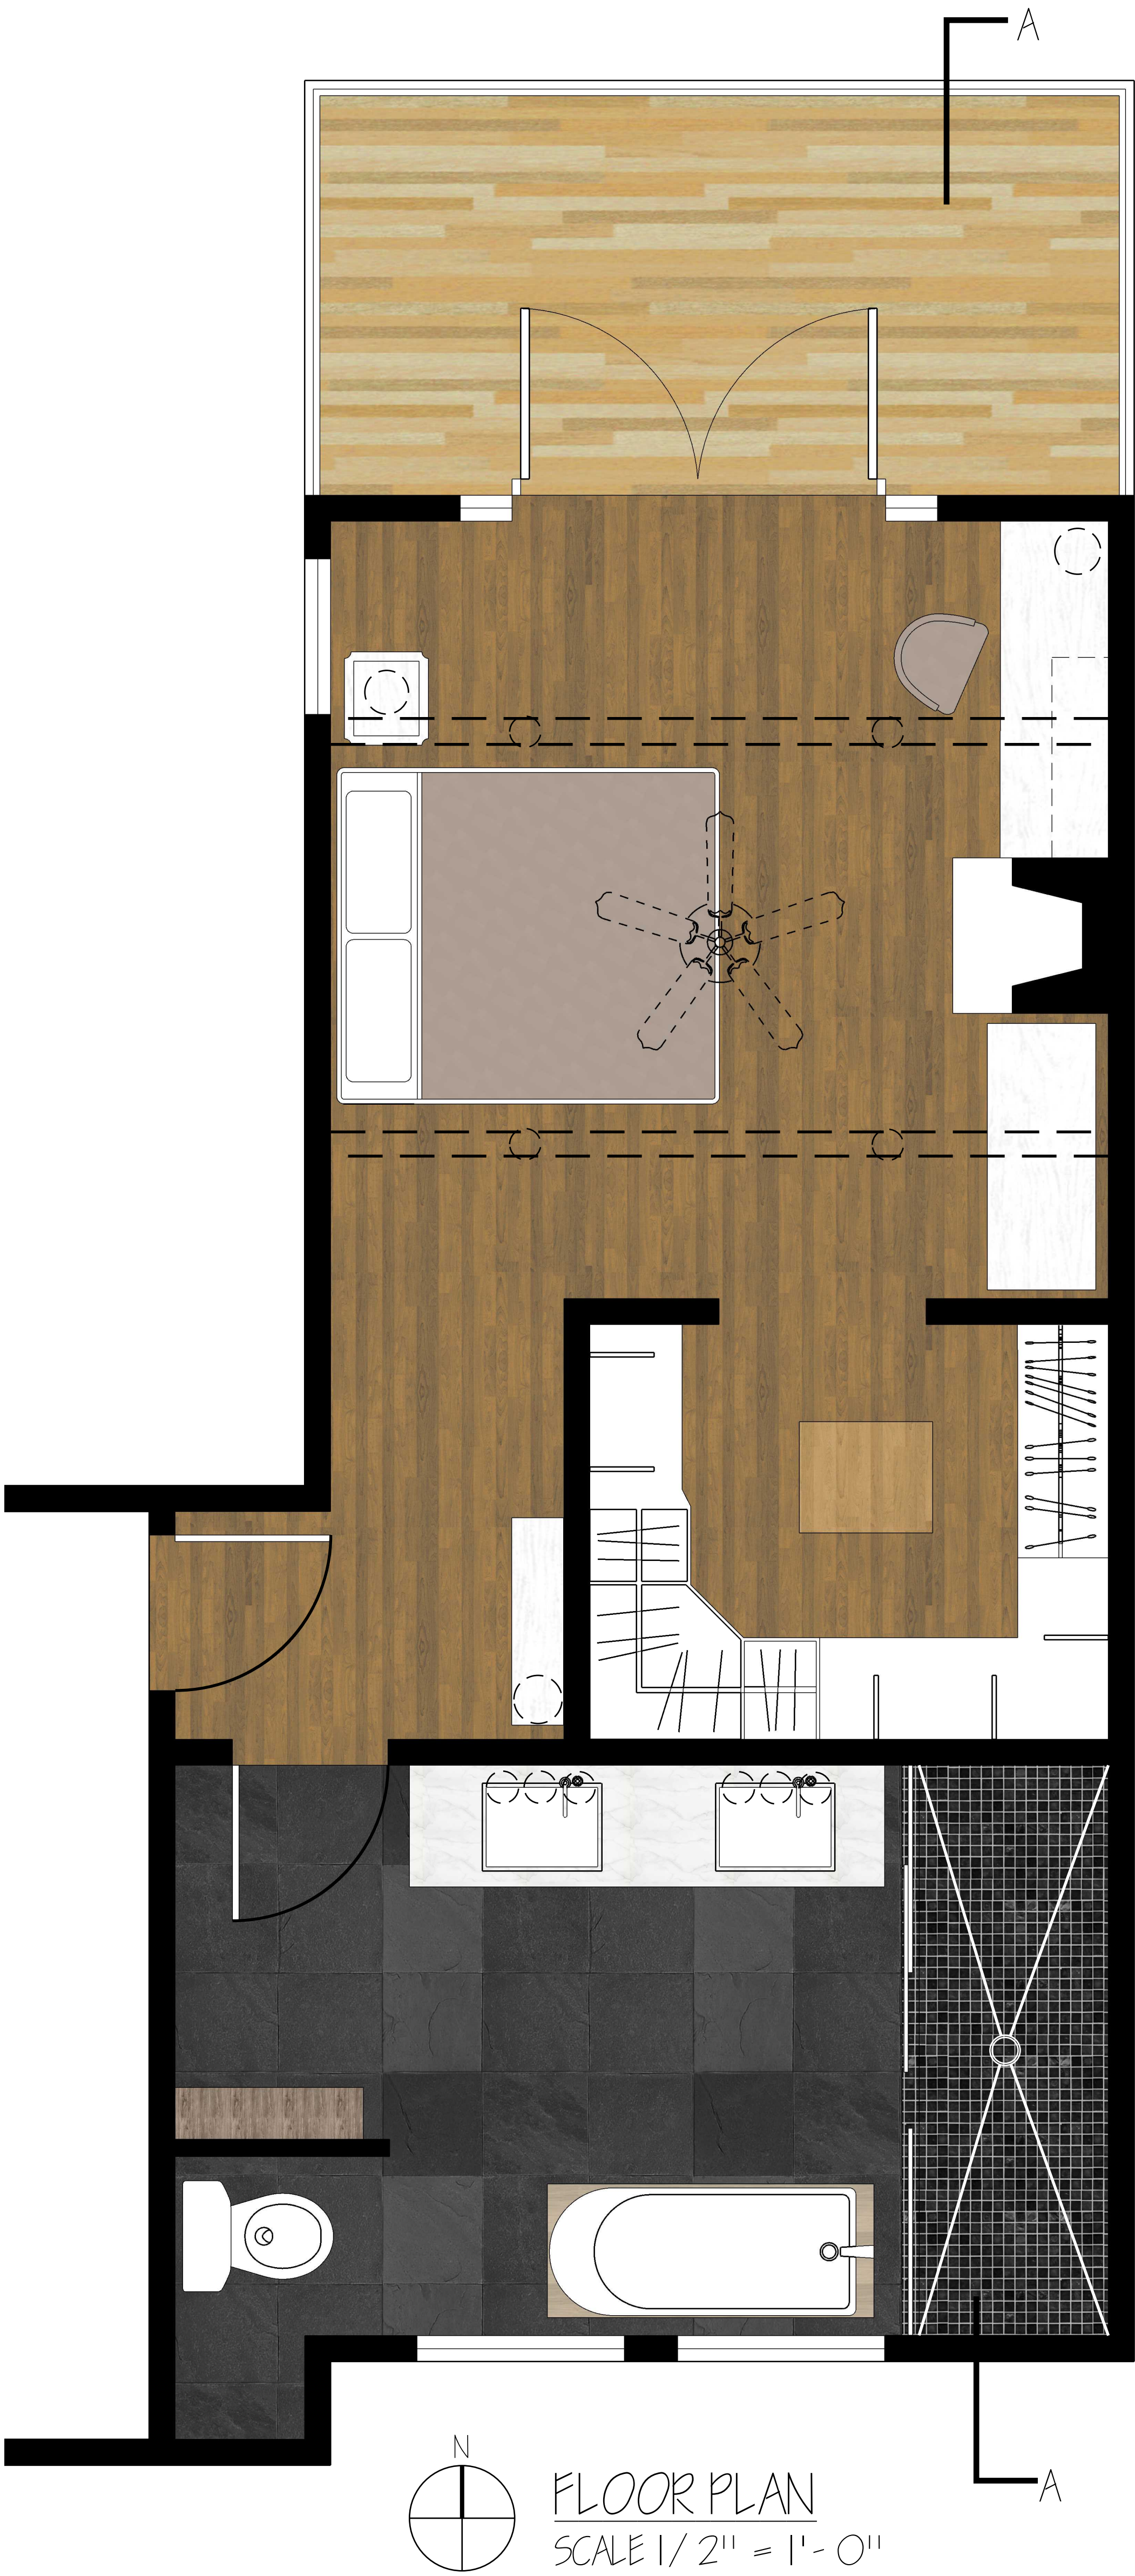

FLOOR PLAN
SCALE 1/2" = 1'-0"



SECTION A
SCALE 1/2" = 1'-0"