

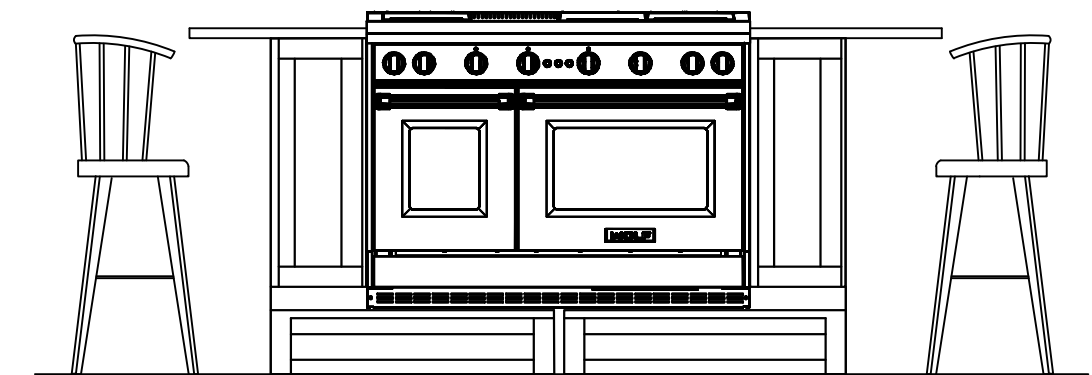


Furney Farm Kitchen Proposal

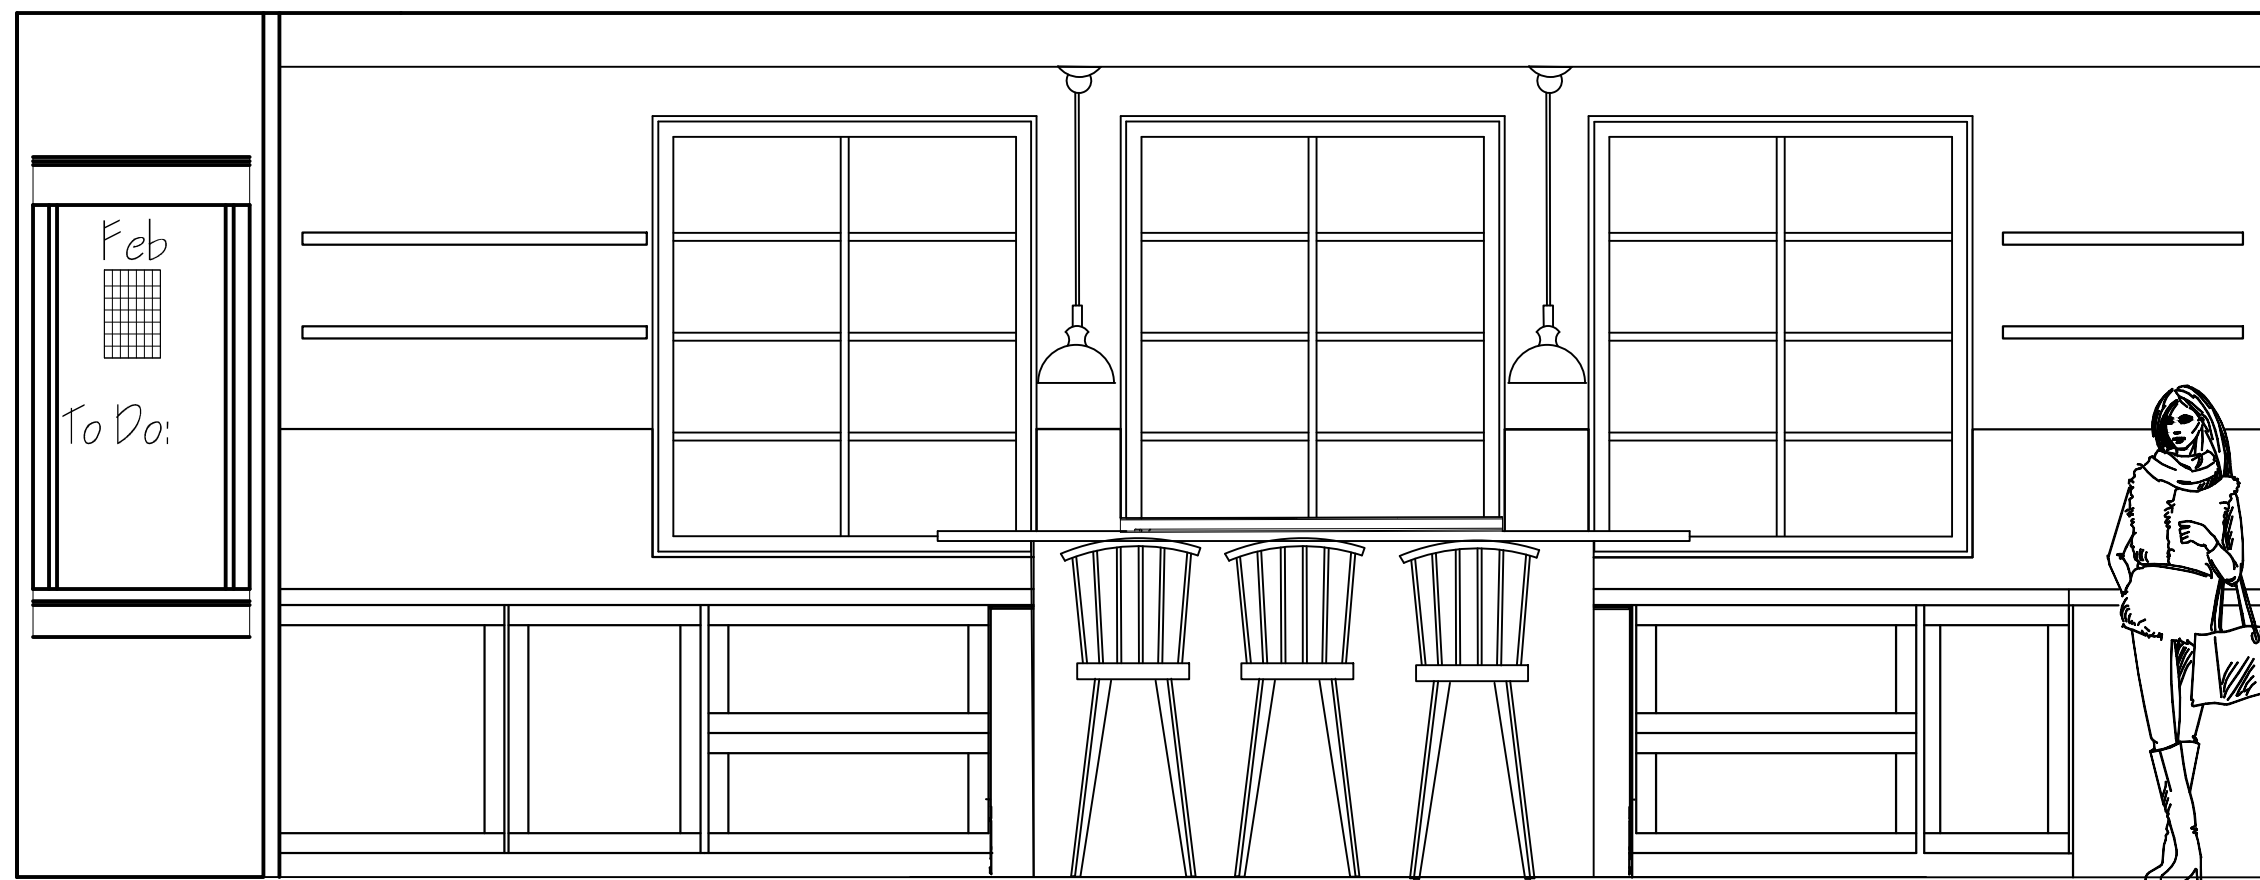


Island Detail

Kitchen Elevation with Island

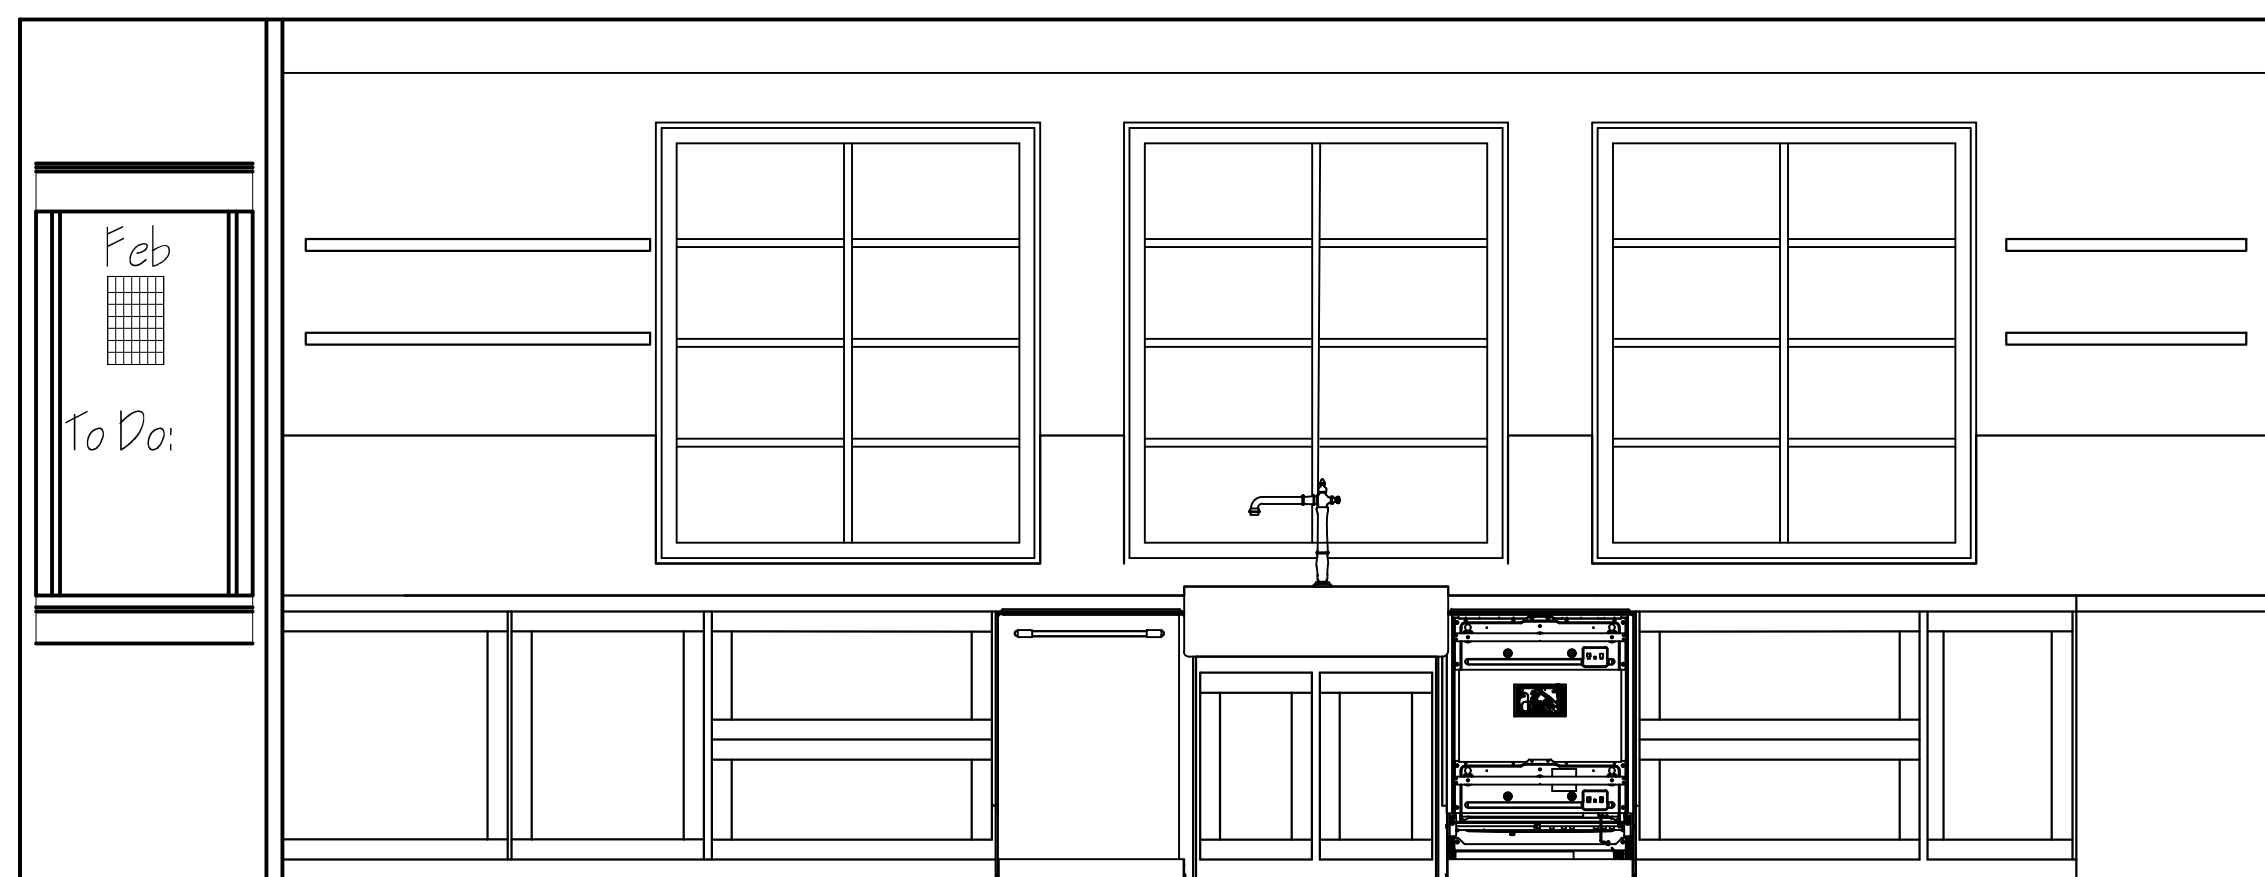

Kitchen Elevation

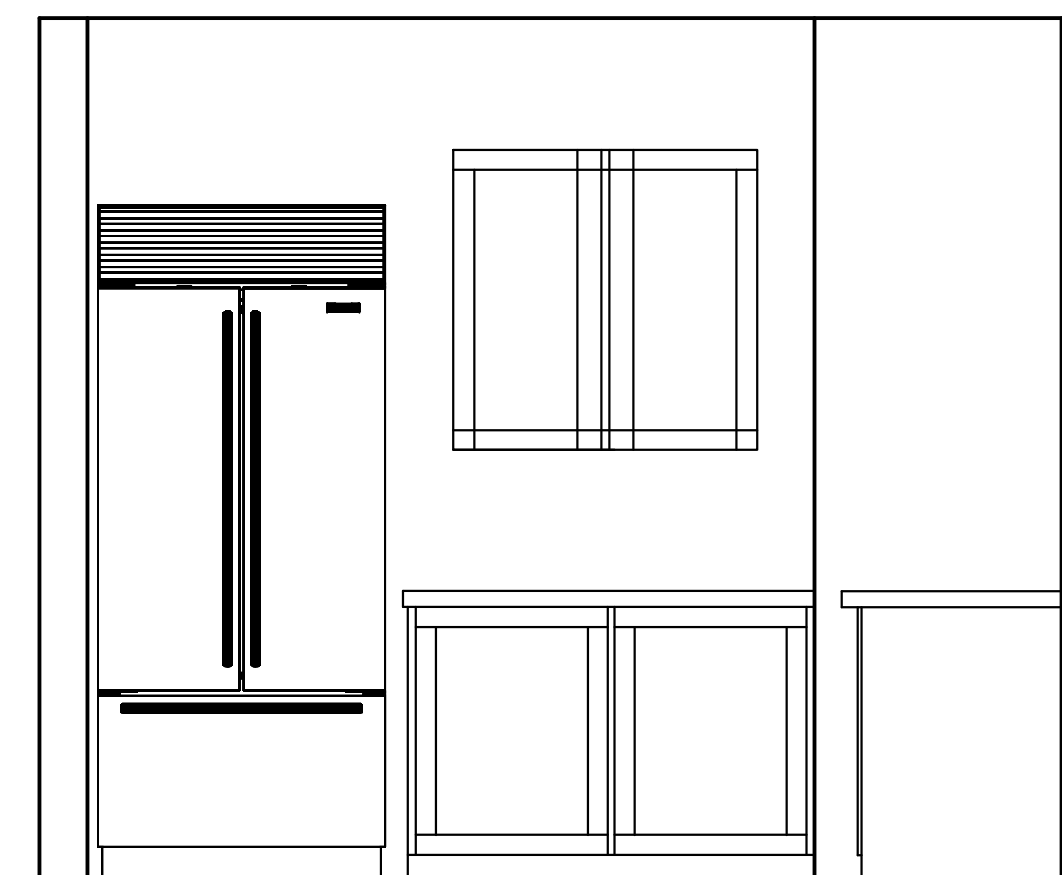

Elevation of Fridge

Scale at $1/2'' = 1.0'$