




# FURNEY KITCHEN

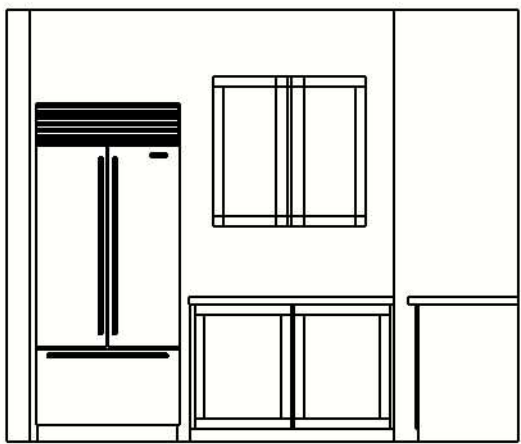

KITCHEN ELEVATION NORTH  
SCALE 1/4" = 1'-0"

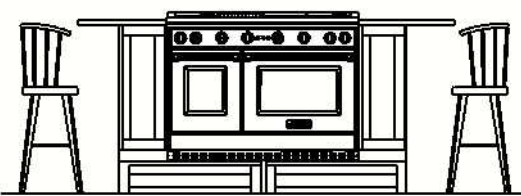


ISLAND DETAIL  
SCALE 1/4" = 1'-0"

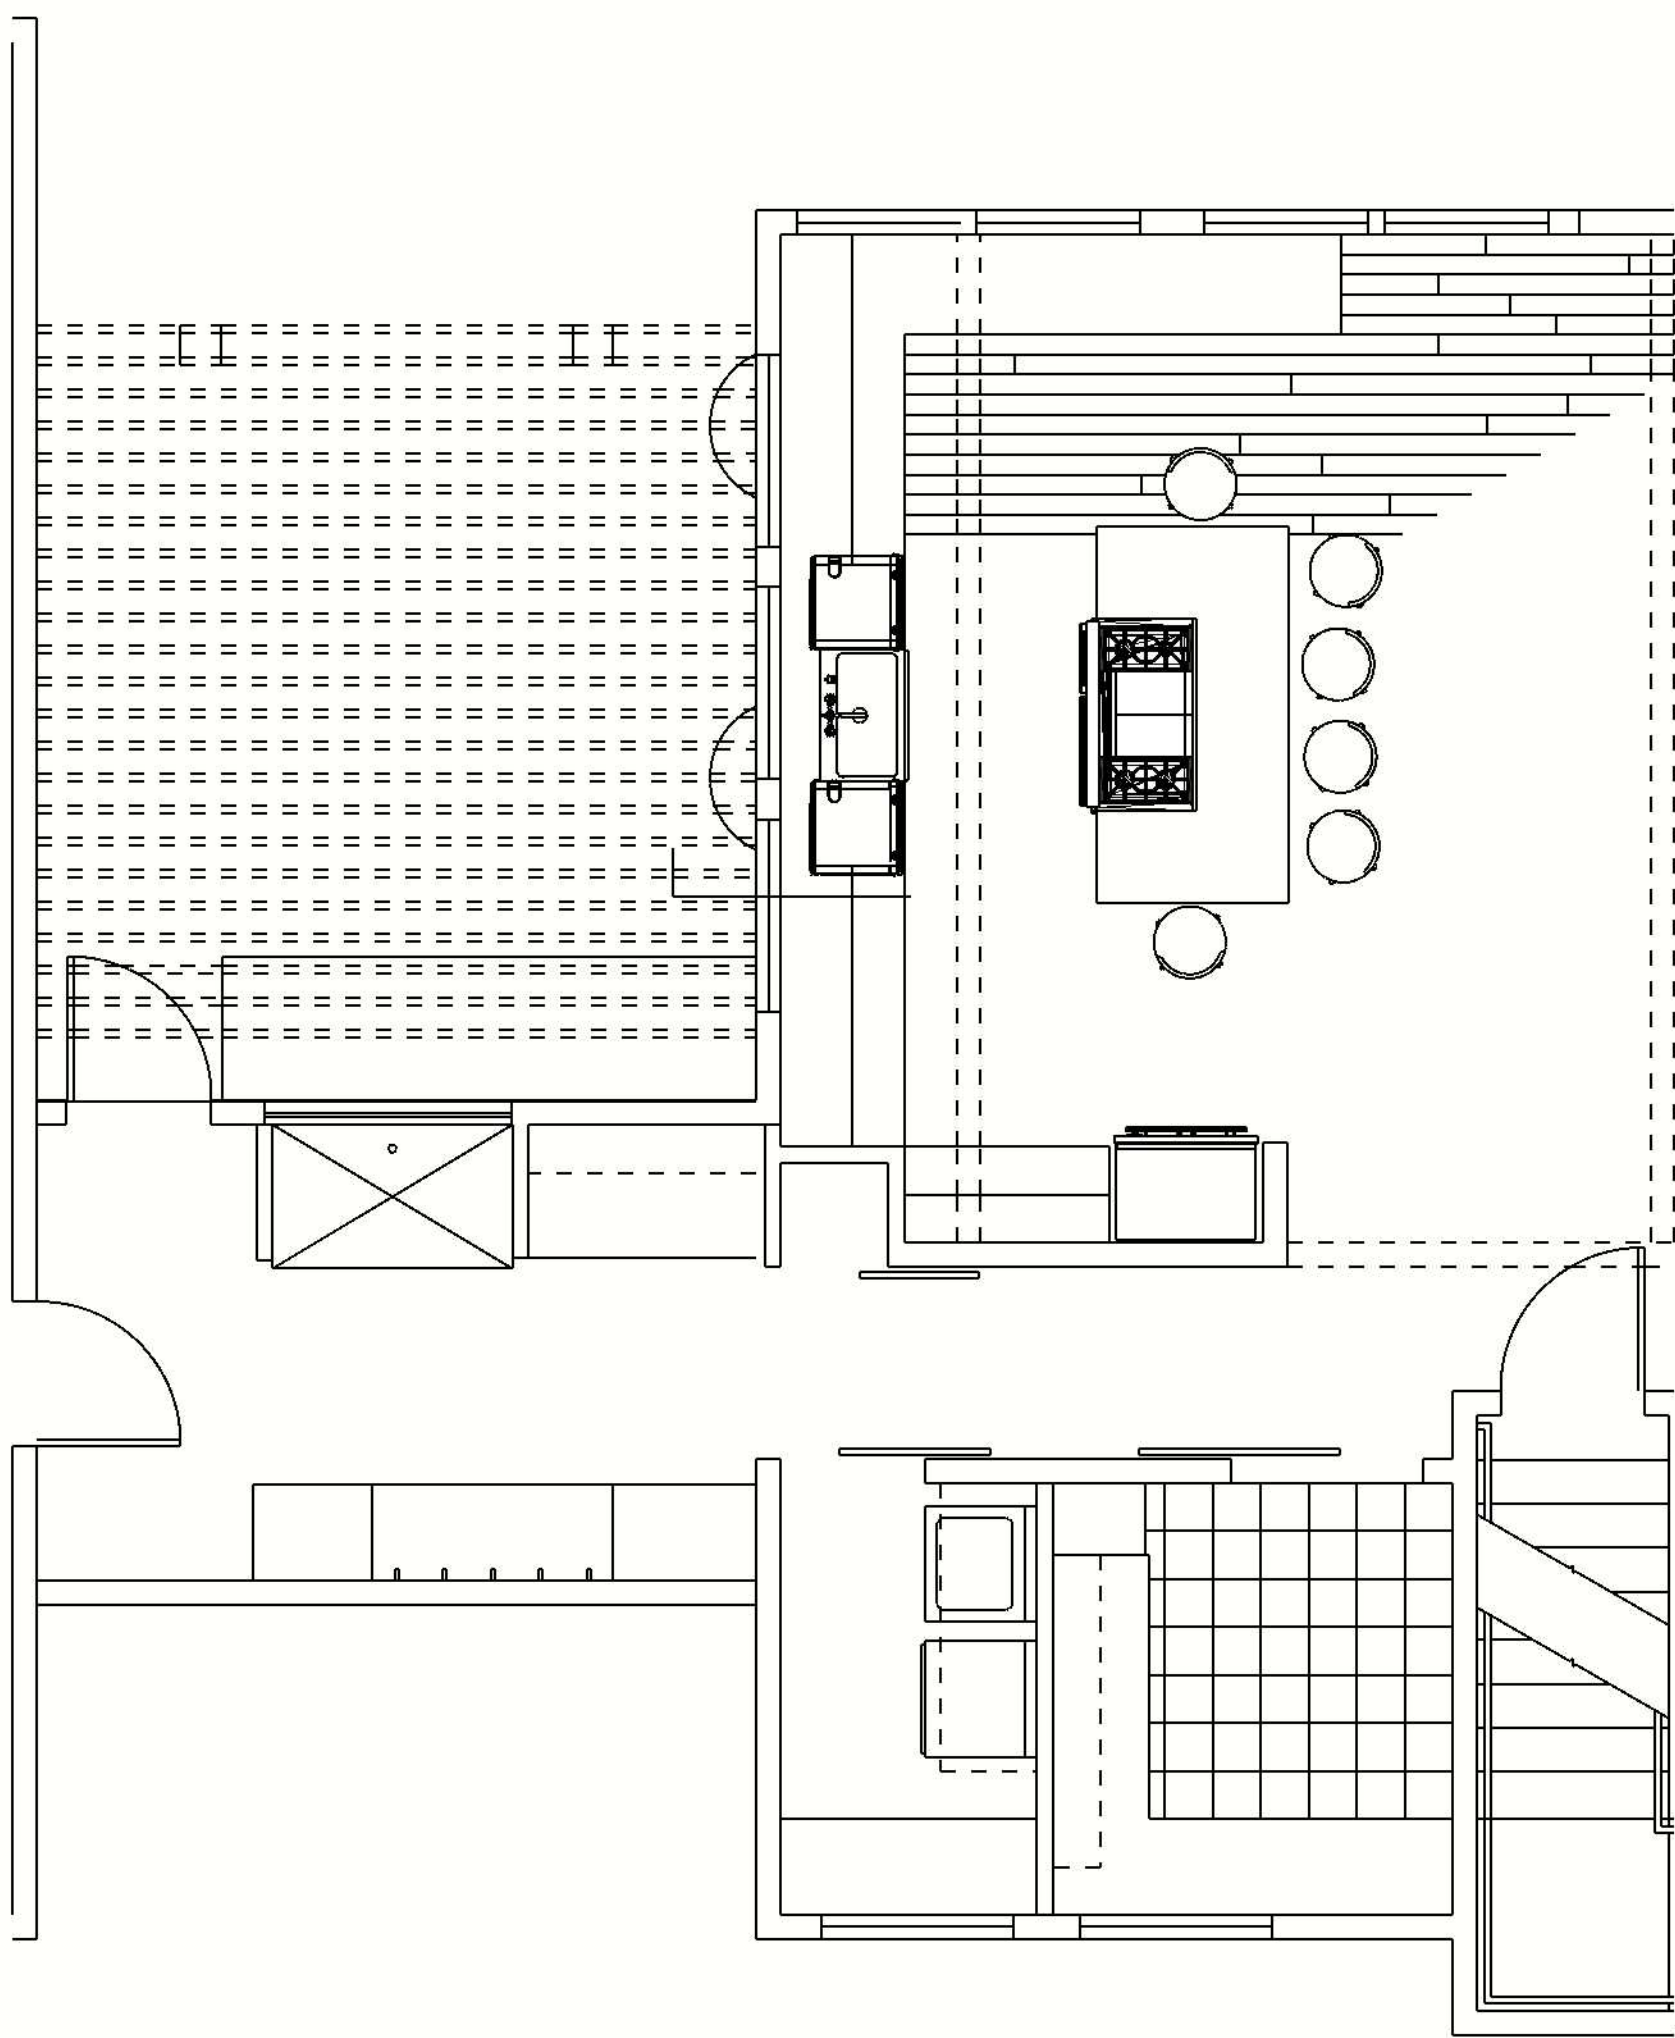

KITCHEN PLAN  
SCALE 1/2" = 1'-0"



KITCHEN ELEVATION WEST  
SCALE 1/4" = 1'-0"

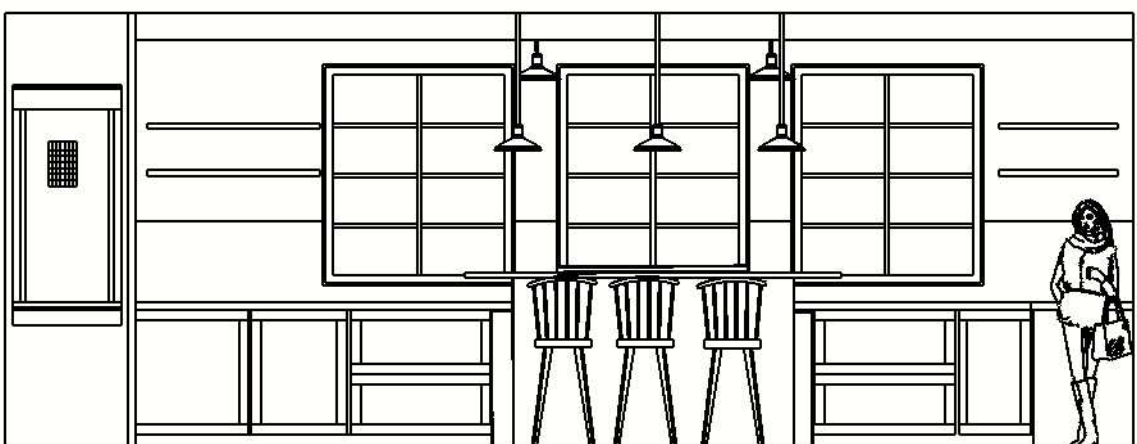

KITCHEN AND ISLAND ELEVATION  
SCALE 1/4" = 1'-0"

